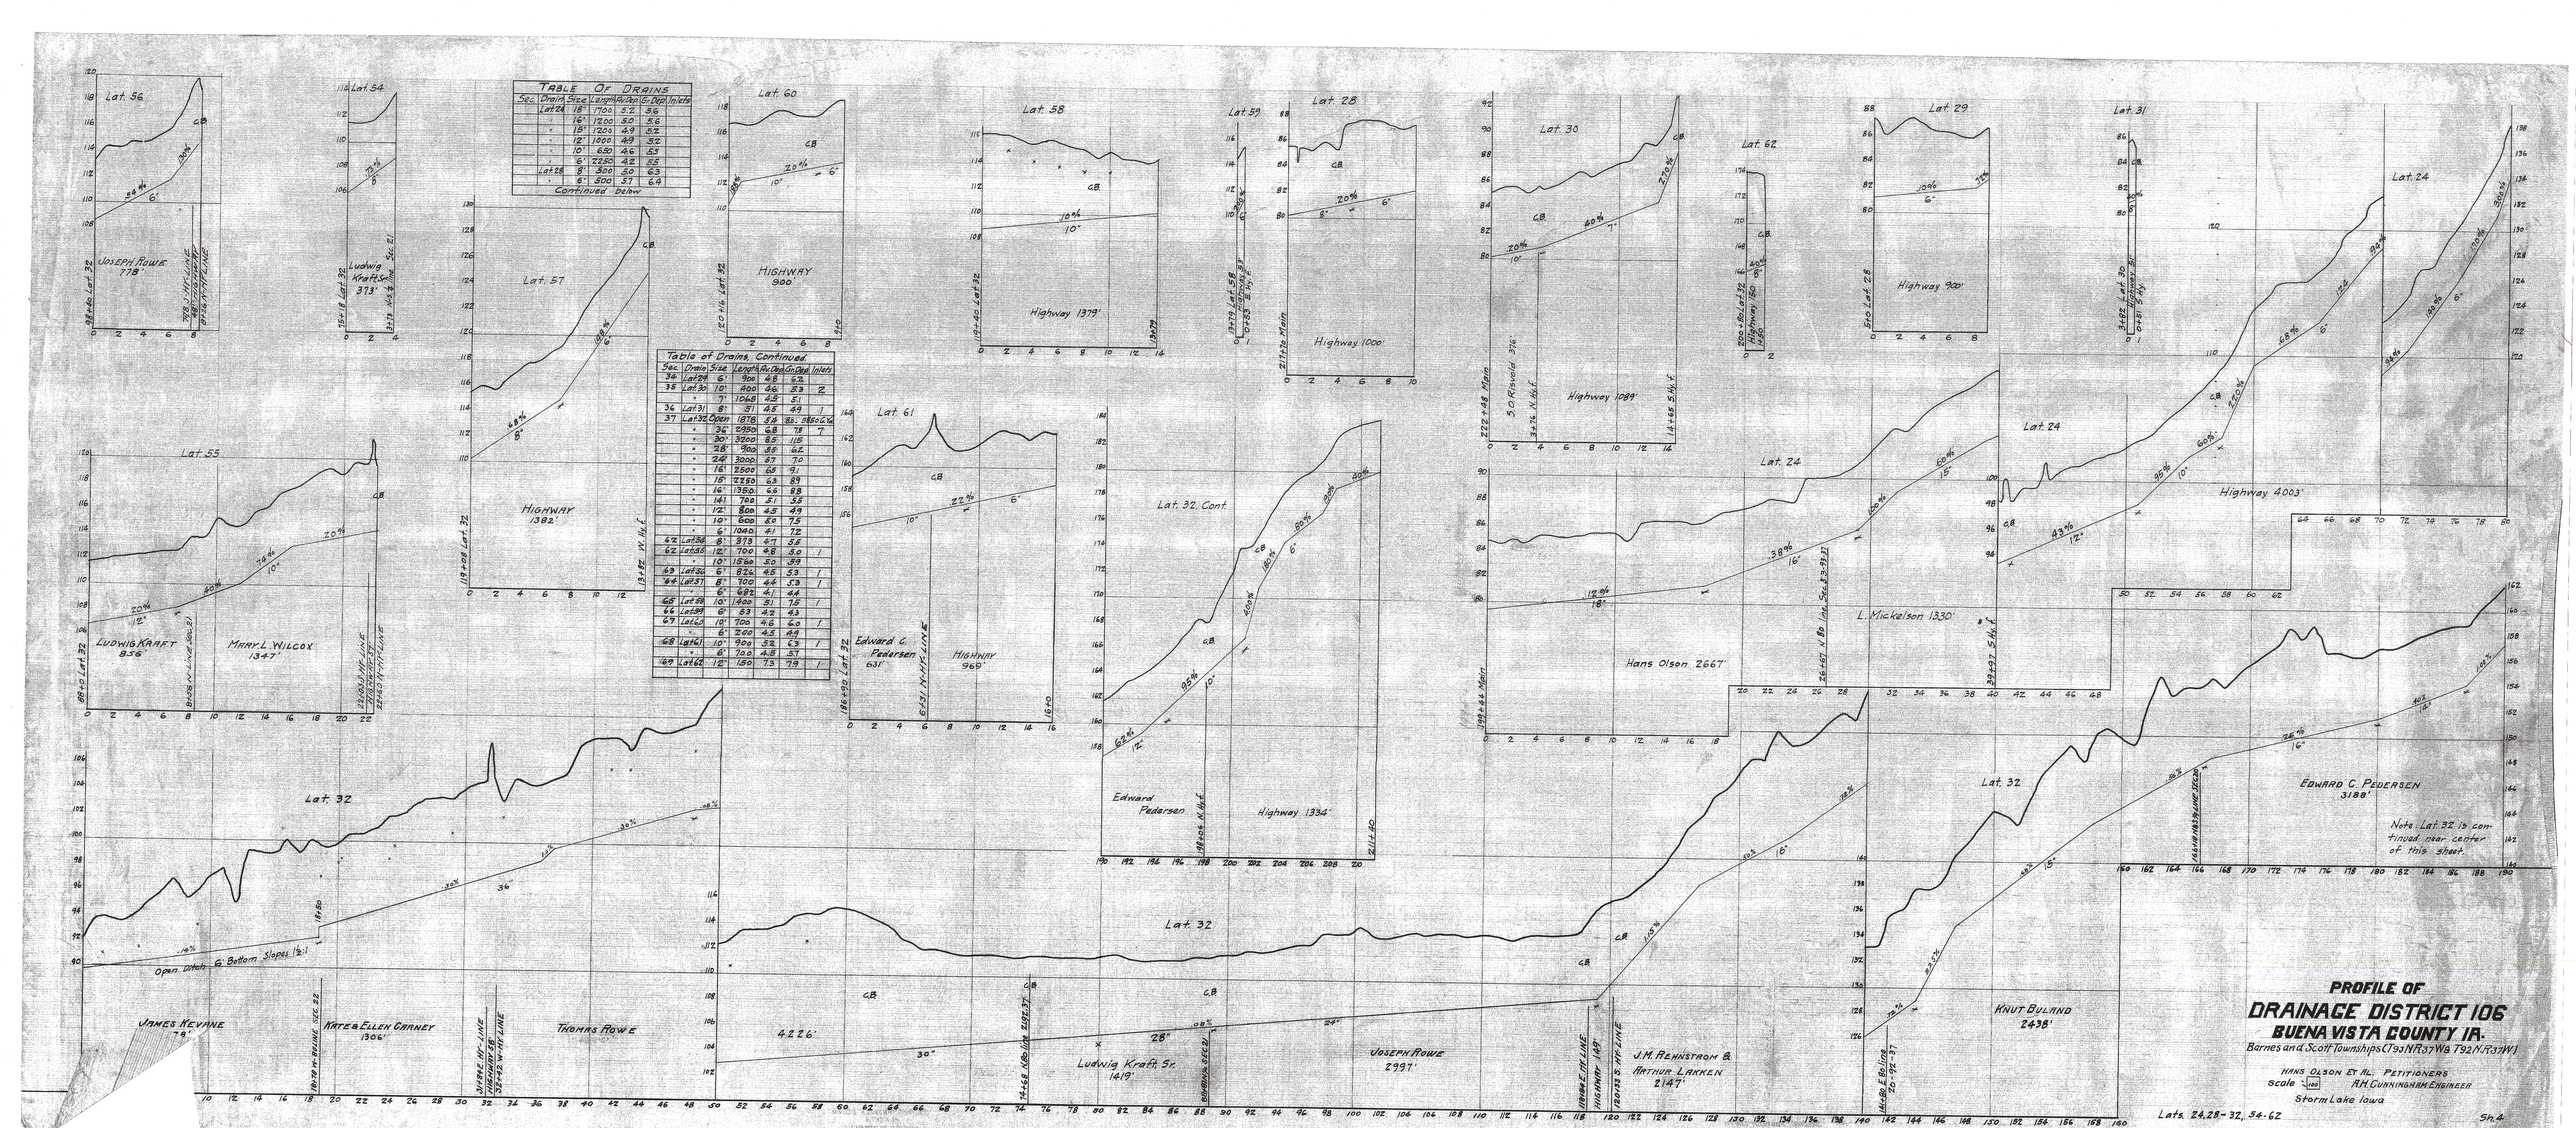
TABLE OF DRAINS
Sec. Drain Size Length Ac-Dep Cr-Dep Inlets
Lat 24 18" 1700 5.2 5.6
16" 1200 5.0 5.6
15" 1200 4.9 5.2
12" 1000 4.9 5.2
10" 620 4.6 5.3
6" 2250 4.2 5.5
Lat 28 8" 300 5.0 6.3
6" 500 5.7 6.4
Continued below
Table of Drains, Continued.
Sec. Drain Size Length Ac-Dep Cr-Dep Inlets
36 Lat 24 6" 900 4.8 5.2
35 Lat 30 10" 400 4.6 5.3 2
8" 1068 4.5 5.1
36 Lat 31 8" 51 4.5 4.9 1
37 Lat 32 Outlet 1878 5.8 Sta. 58+00 1
36" 2350 6.8 7.8 7
30" 3200 8.5 11.5
18" 900 8.6 6.2
24" 3000 6.7 7.0
16" 2500 6.5 9.1
15" 2250 6.3 8.9
16" 1350 6.6 8.8
16" 700 8.1 5.5
12" 800 4.5 4.9
10" 600 8.0 7.5
6" 1040 4.1 7.2
62 Lat 36 8" 373 4.1 5.5
62 Lat 55 12" 700 4.8 5.0 1
10" 1860 5.0 8.9
63 Lat 54 6" 824 4.5 5.3 1
64 Lat 51 8" 900 4.4 5.3 1
6" 682 4.1 4.4
66 Lat 58 10" 1400 5.1 7.5 1
66 Lat 59 6" 53 4.2 4.3 1
67 Lat 60 12" 700 4.6 6.0 1
6" 200 4.5 4.9
68 Lat 61 10" 900 5.2 6.3 1
6" 700 4.5 5.7 1
69 Lat 62 12" 150 7.3 7.9 1
Lat. 56
Joseph Rowe 778'
Lat. 54
Ludwig Kraft Sr. 373'
Lat. 57
Highway 1382'
Lat. 60
Highway 900'
Lat. 58
Highway 1379'
Lat. 59
Lat. 28
Highway 1000'
Lat. 30
S.P. Rasvold 376'
Highway 1089'
Lat. 62
Highway 180'
Lat. 29
Highway 900'
Lat. 31
Highway 25'
Lat. 24
Highway 4003'
Lat. 55
Ludwig Kraft 838'
Mary L. Wilcox 1347'
Lat. 61
Edward C. Pedersen 631'
Highway 969'
Lat. 32 Cont.
Edward Pedersen
Highway 1334'
Lat. 24
L. Mickelson 1330'
Hans Olson 2667'
Lat. 32
Open Ditch 6' Bottom Slopes 1:1
James Kevane 78'
Kate & Ellen Carney 1306'
Thomas Rowe
4226'
Ludwig Kraft Sr. 1419'
Joseph Rowe 2997'
J.M. Rehnstrom & Arthur Larken 2147'
Knut Buland 2438'
Edward C. Pedersen 3188'
Note Lat. 32 is continued near center of this sheet.
PROFILE OF
DRAINAGE DISTRICT 106
BUENA VISTA COUNTY IA.
Barnes and Scott Townships (T93N R37W a T92N R37W)
HANS OLSON ET AL. PETITIONERS
Scale 1" = 100'
A.H. CUNNINGHAM ENGINEER
Storm Lake Iowa
Lats. 24, 28-32, 54-62
Sh. 2