TABLE OF TILE				
Drain	Size	Lgth.	Sta. to	Sta.
West Main	12"	1300'	0+0	13+00
Center Main	12"	900'	0+0	9+00
do	10"	1077'	9+00	19+77
East Main	Open Ditch	2131'	0+0	21+31
do	16"	530'	21+31	26+61

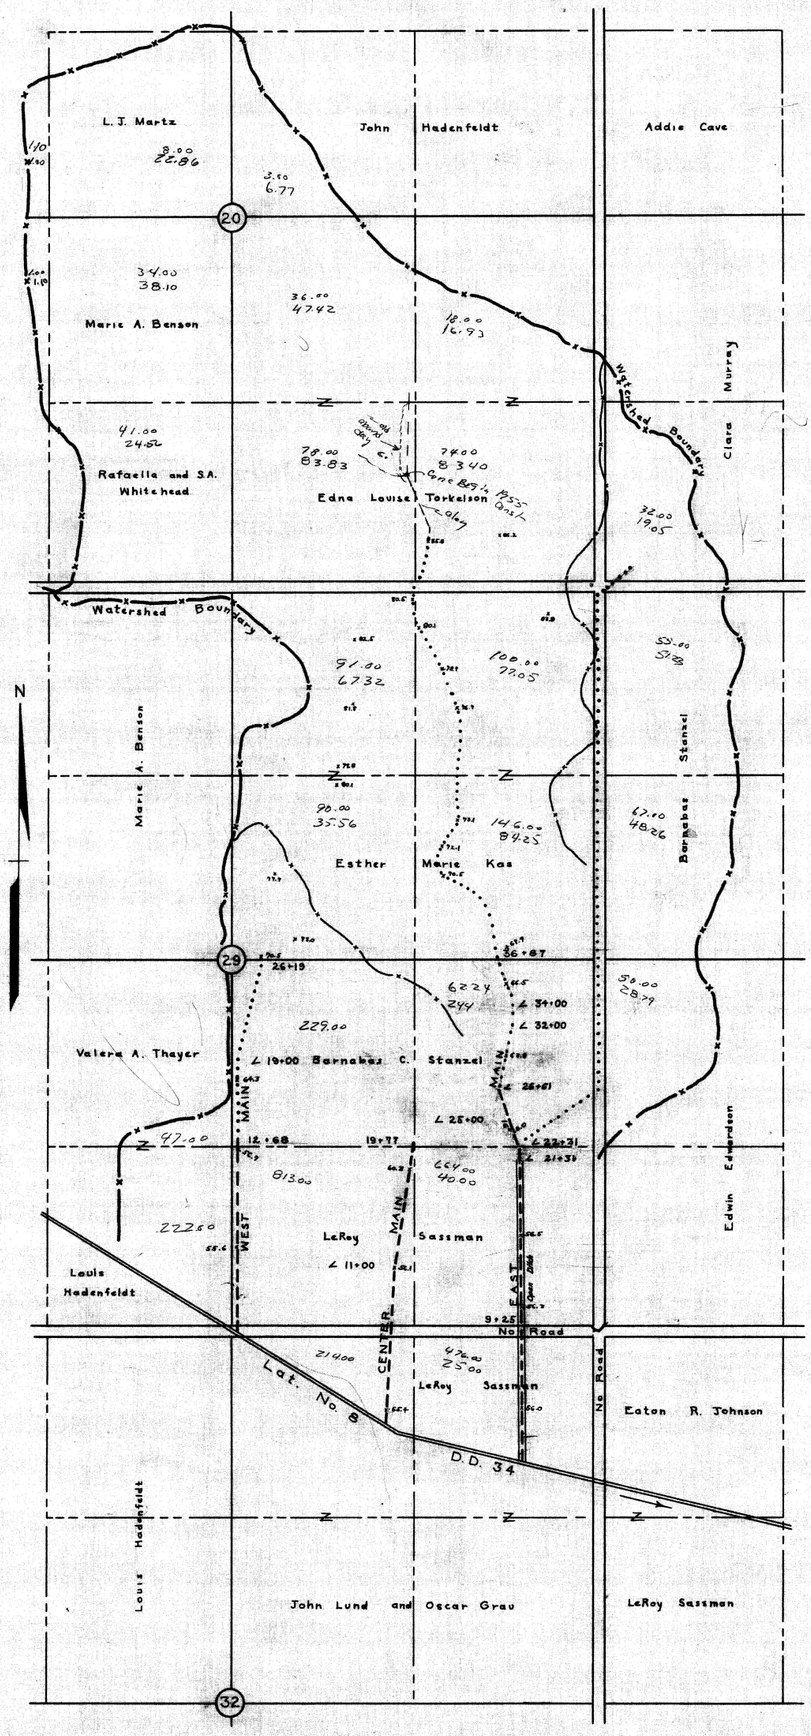

MAP OF
DRAINAGE DISTRICT NO. 180
BUENA VISTA COUNTY, IOWA

LeRoy Sassman, et. al.
Storm Lake, Iowa
Scale 1" = 500'

Petitioners
February, 1949
A. H. Cunningham, Engr.