EUGENE DIETZGEN CO.
DATE V
SERIAL PROFILE

PROFILE OF DRAINAGE DISTRICT NO. 20 SUB. 1

BUENA VISTA COUNTY IOWA

AXEL HEMMINGSEN ET. AL. — PETITIONERS
STORM LAKE, IOWA — MARCH, 1948
SCALE 1" = 10'/100 — A. H. CUNNINGHAM, ENGR
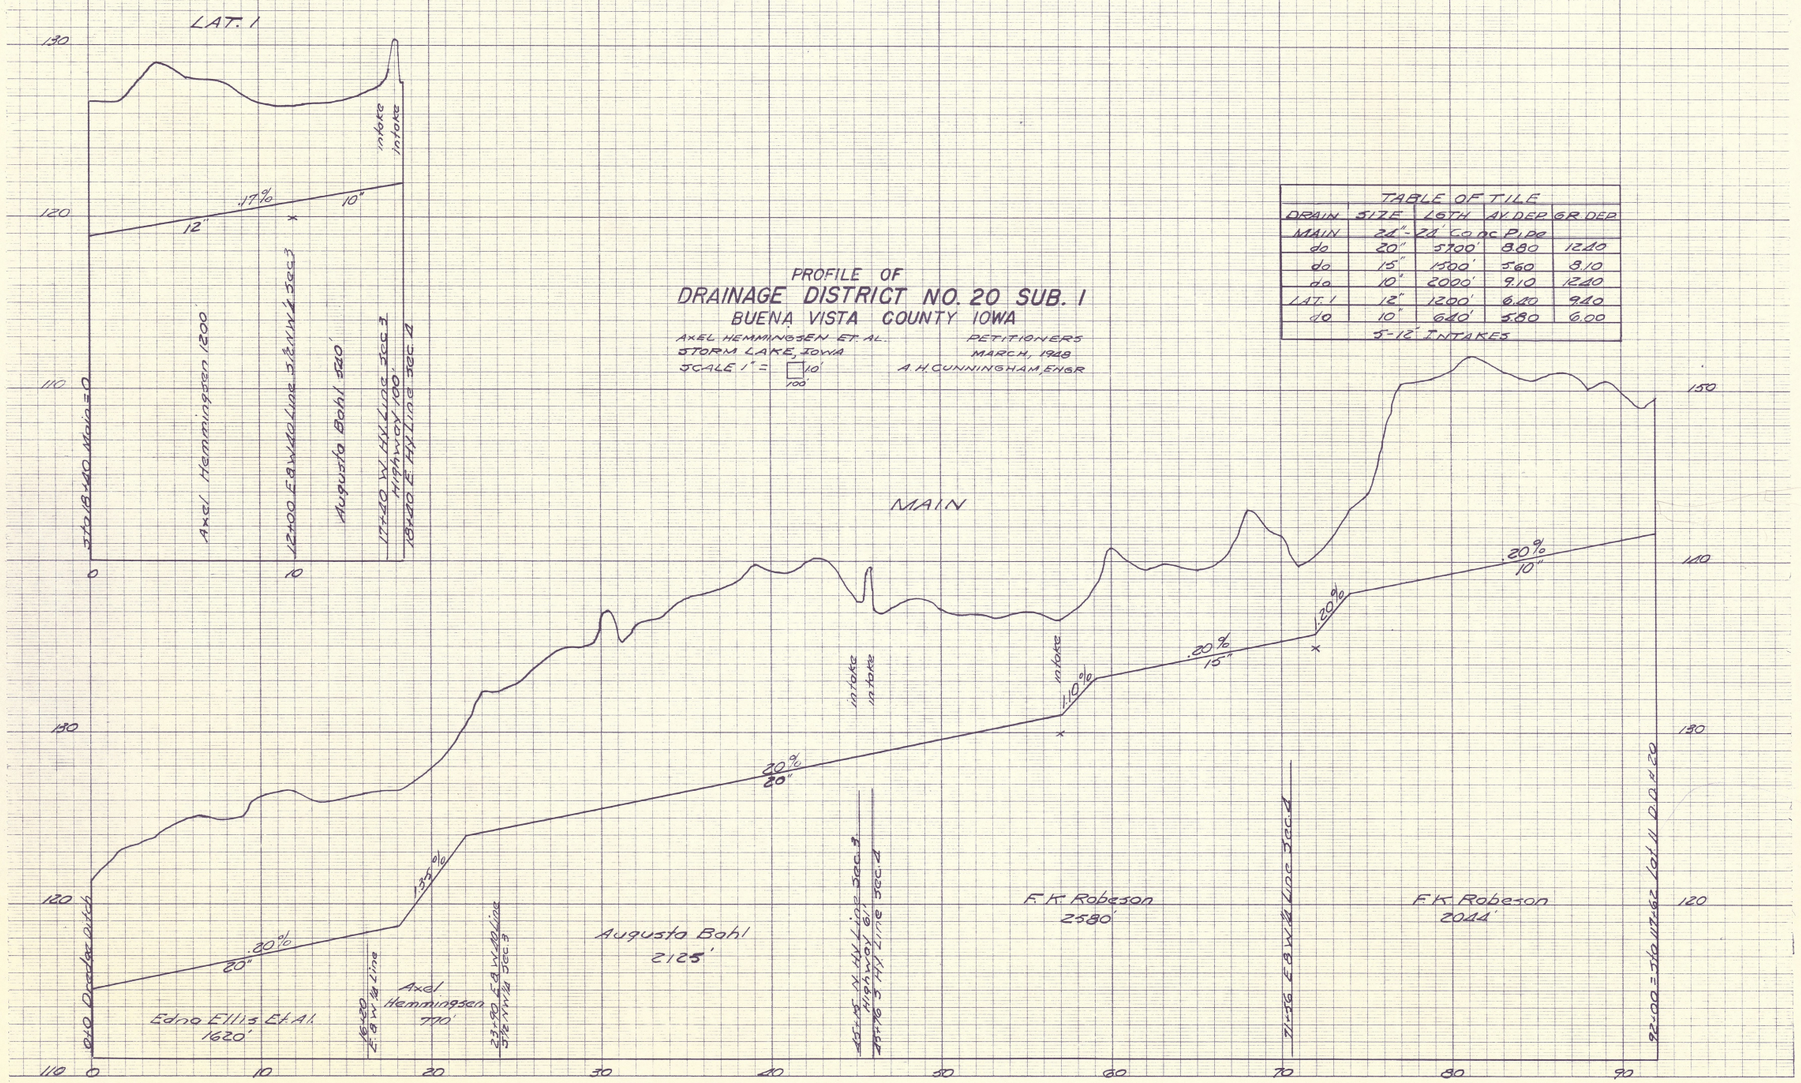
TABLE OF TILE				
DRAIN	SIZE	LGTH	AV. DEP	GR. DEP
MAIN	24"-22"	CONC PIPE		
do	20"	5700'	8.80	12.40
do	15"	1300'	5.60	8.10
do	10"	2000'	9.10	12.40
LAT. 1	12"	1200'	6.40	9.40
do	10"	640'	5.80	6.00
5-12" INTAKES