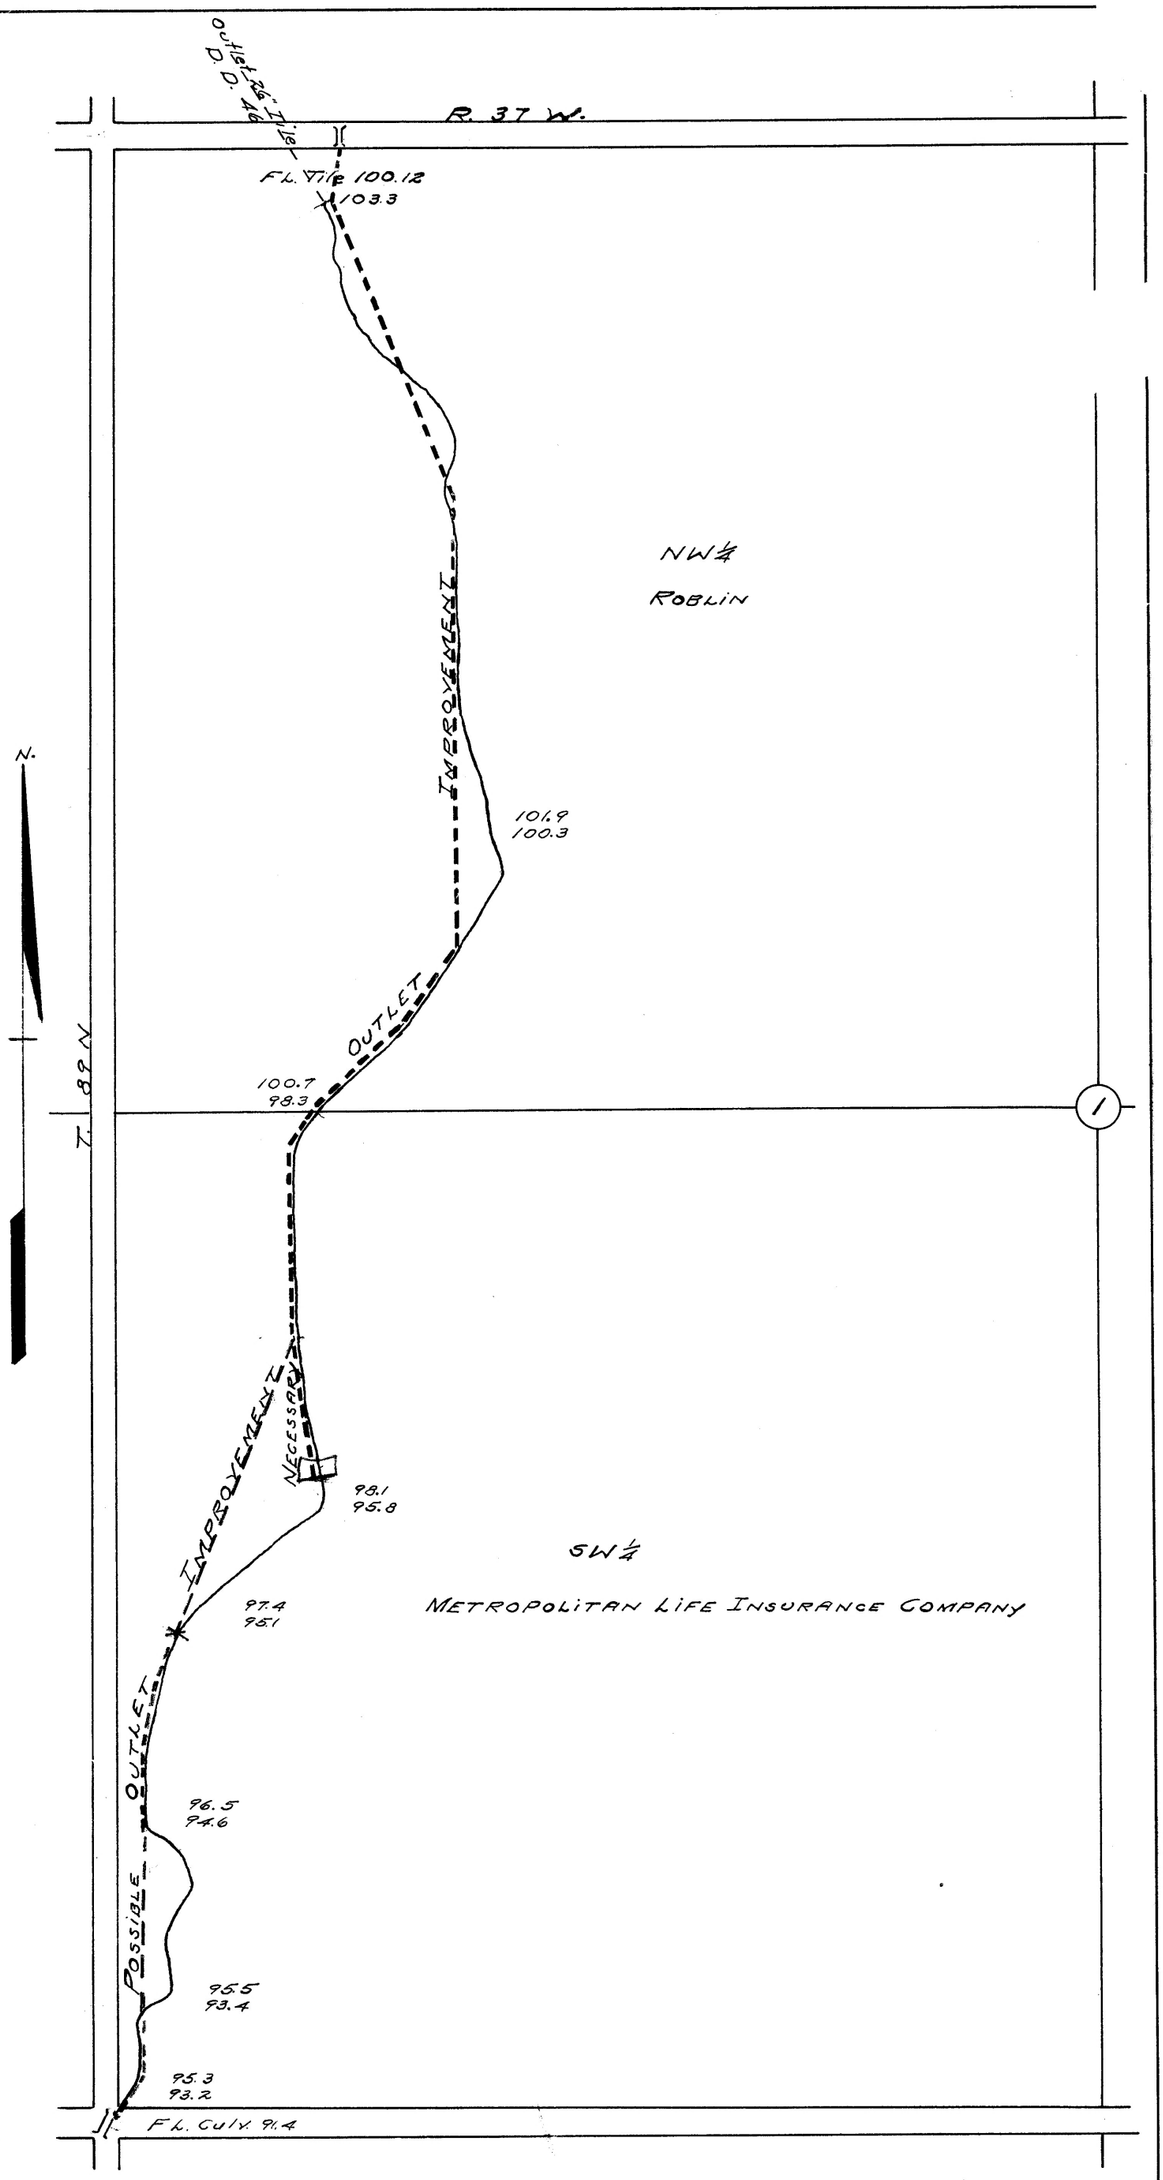

PROPOSED OPEN DITCH OUTLET IMPROVEMENT
THRU W½ SEC. 1-89-37, SAC COUNTY IOWA
SCALE 1" = 300' A.H. CUNNINGHAM, BUENA VISTA COUNTY ENGR.
STORM LAKE, IOWA. APRIL 1935

NOTE: UPPER FIGURES INDICATE GROUND ELEVATION
LOWER FIGURES INDICATE DITCH BOTTOM ELEVATIONS
NECESSARY OUTLET IMPROVEMENT 7000 CUBIC YARDS
POSSIBLE OUTLET IMPROVEMENT 3000 CUBIC YARDS