


TABLE OF DRAINS						
SECTION	DRAIN	SIZE	LENGTH	AV. DEP.	GR. DEP.	CATCH BASINS
7	MAINT	8"	1000'	4.00	4.30	
1	"	7"	368'	4.00	4.20	1
"	ONE CONC. BULKHEAD 1 Cu. Yd.					

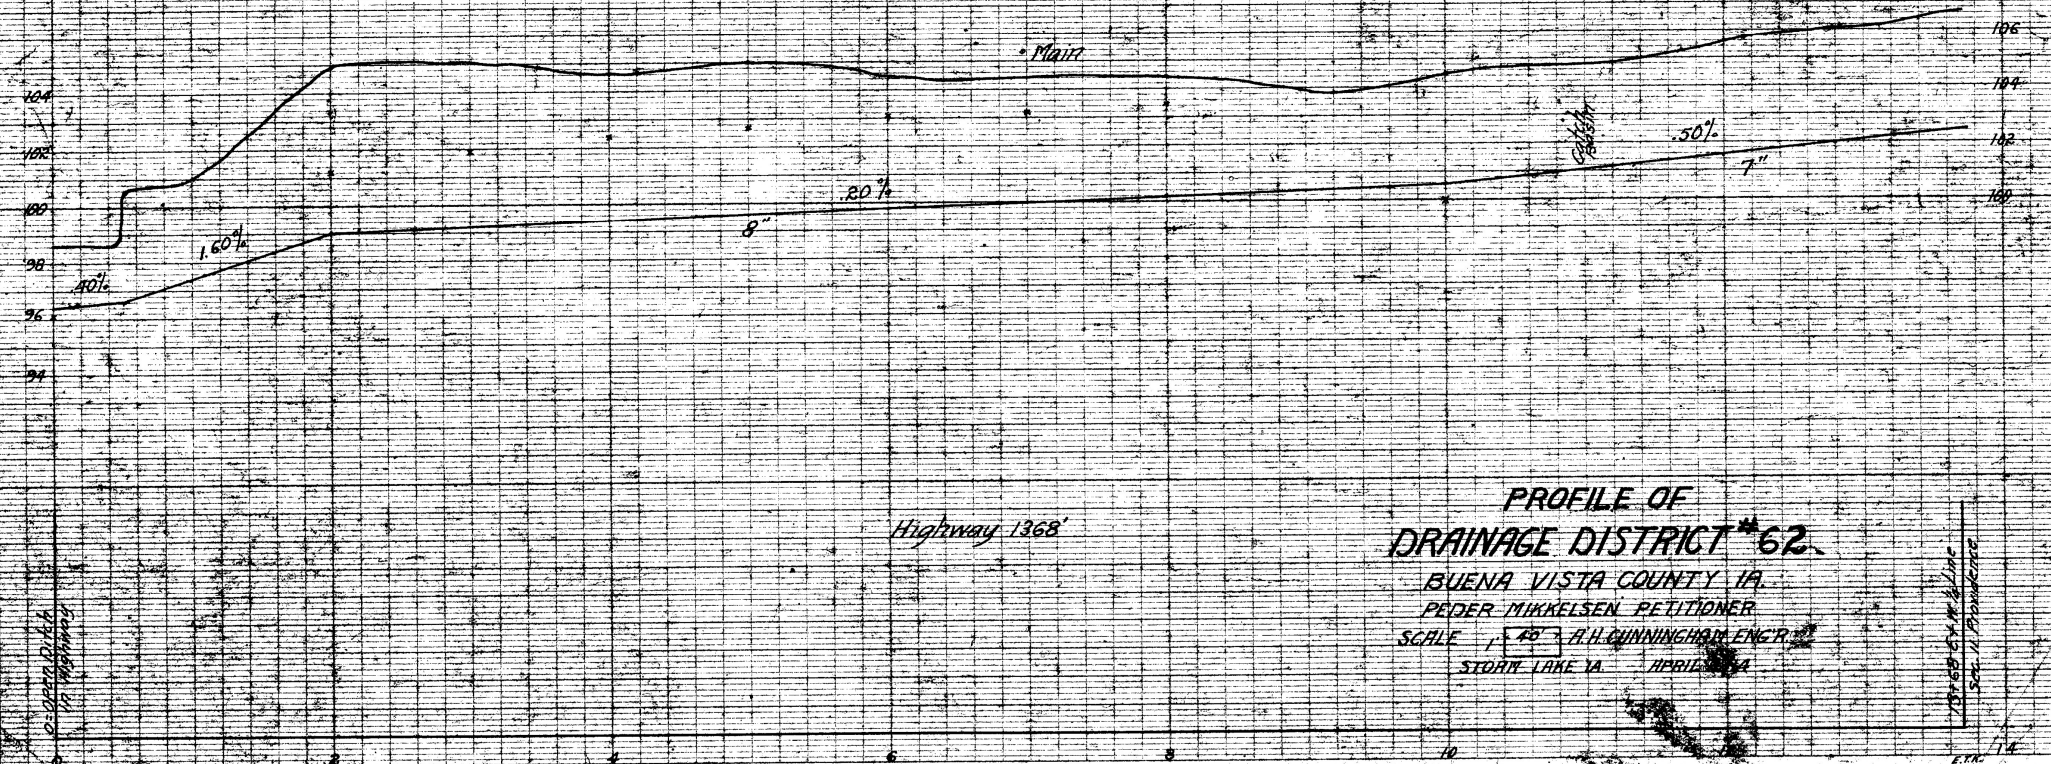

PROFILE OF
DRAINAGE DISTRICT #62
BUENA VISTA COUNTY IA.
PEDER MIKKELSEN PETITIONER
SCALE 1" = 40' A.H. CUNNINGHAM ENGINEER
STORM LAKE IA. APRIL 1914

1898-1914
S. J. BROWNE