

Sec. 19, 20, 29, 30 - 91 - 36. (Grant Twp.)




SHOWING THE
Elevations On Each Forty Acre Tract
CONSTRUCTION SURVEY *As M^cCallister* Engr.
Storm Lake Iowa.

August 1907.

FILED


SEP 2 1907

E. D. Hoxsey
County Auditor.

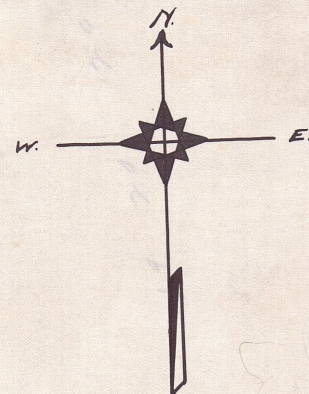

T 90 N. R 37 W.

Sec. 19, 20, 29, 30-91-36. (Grant Twp.)

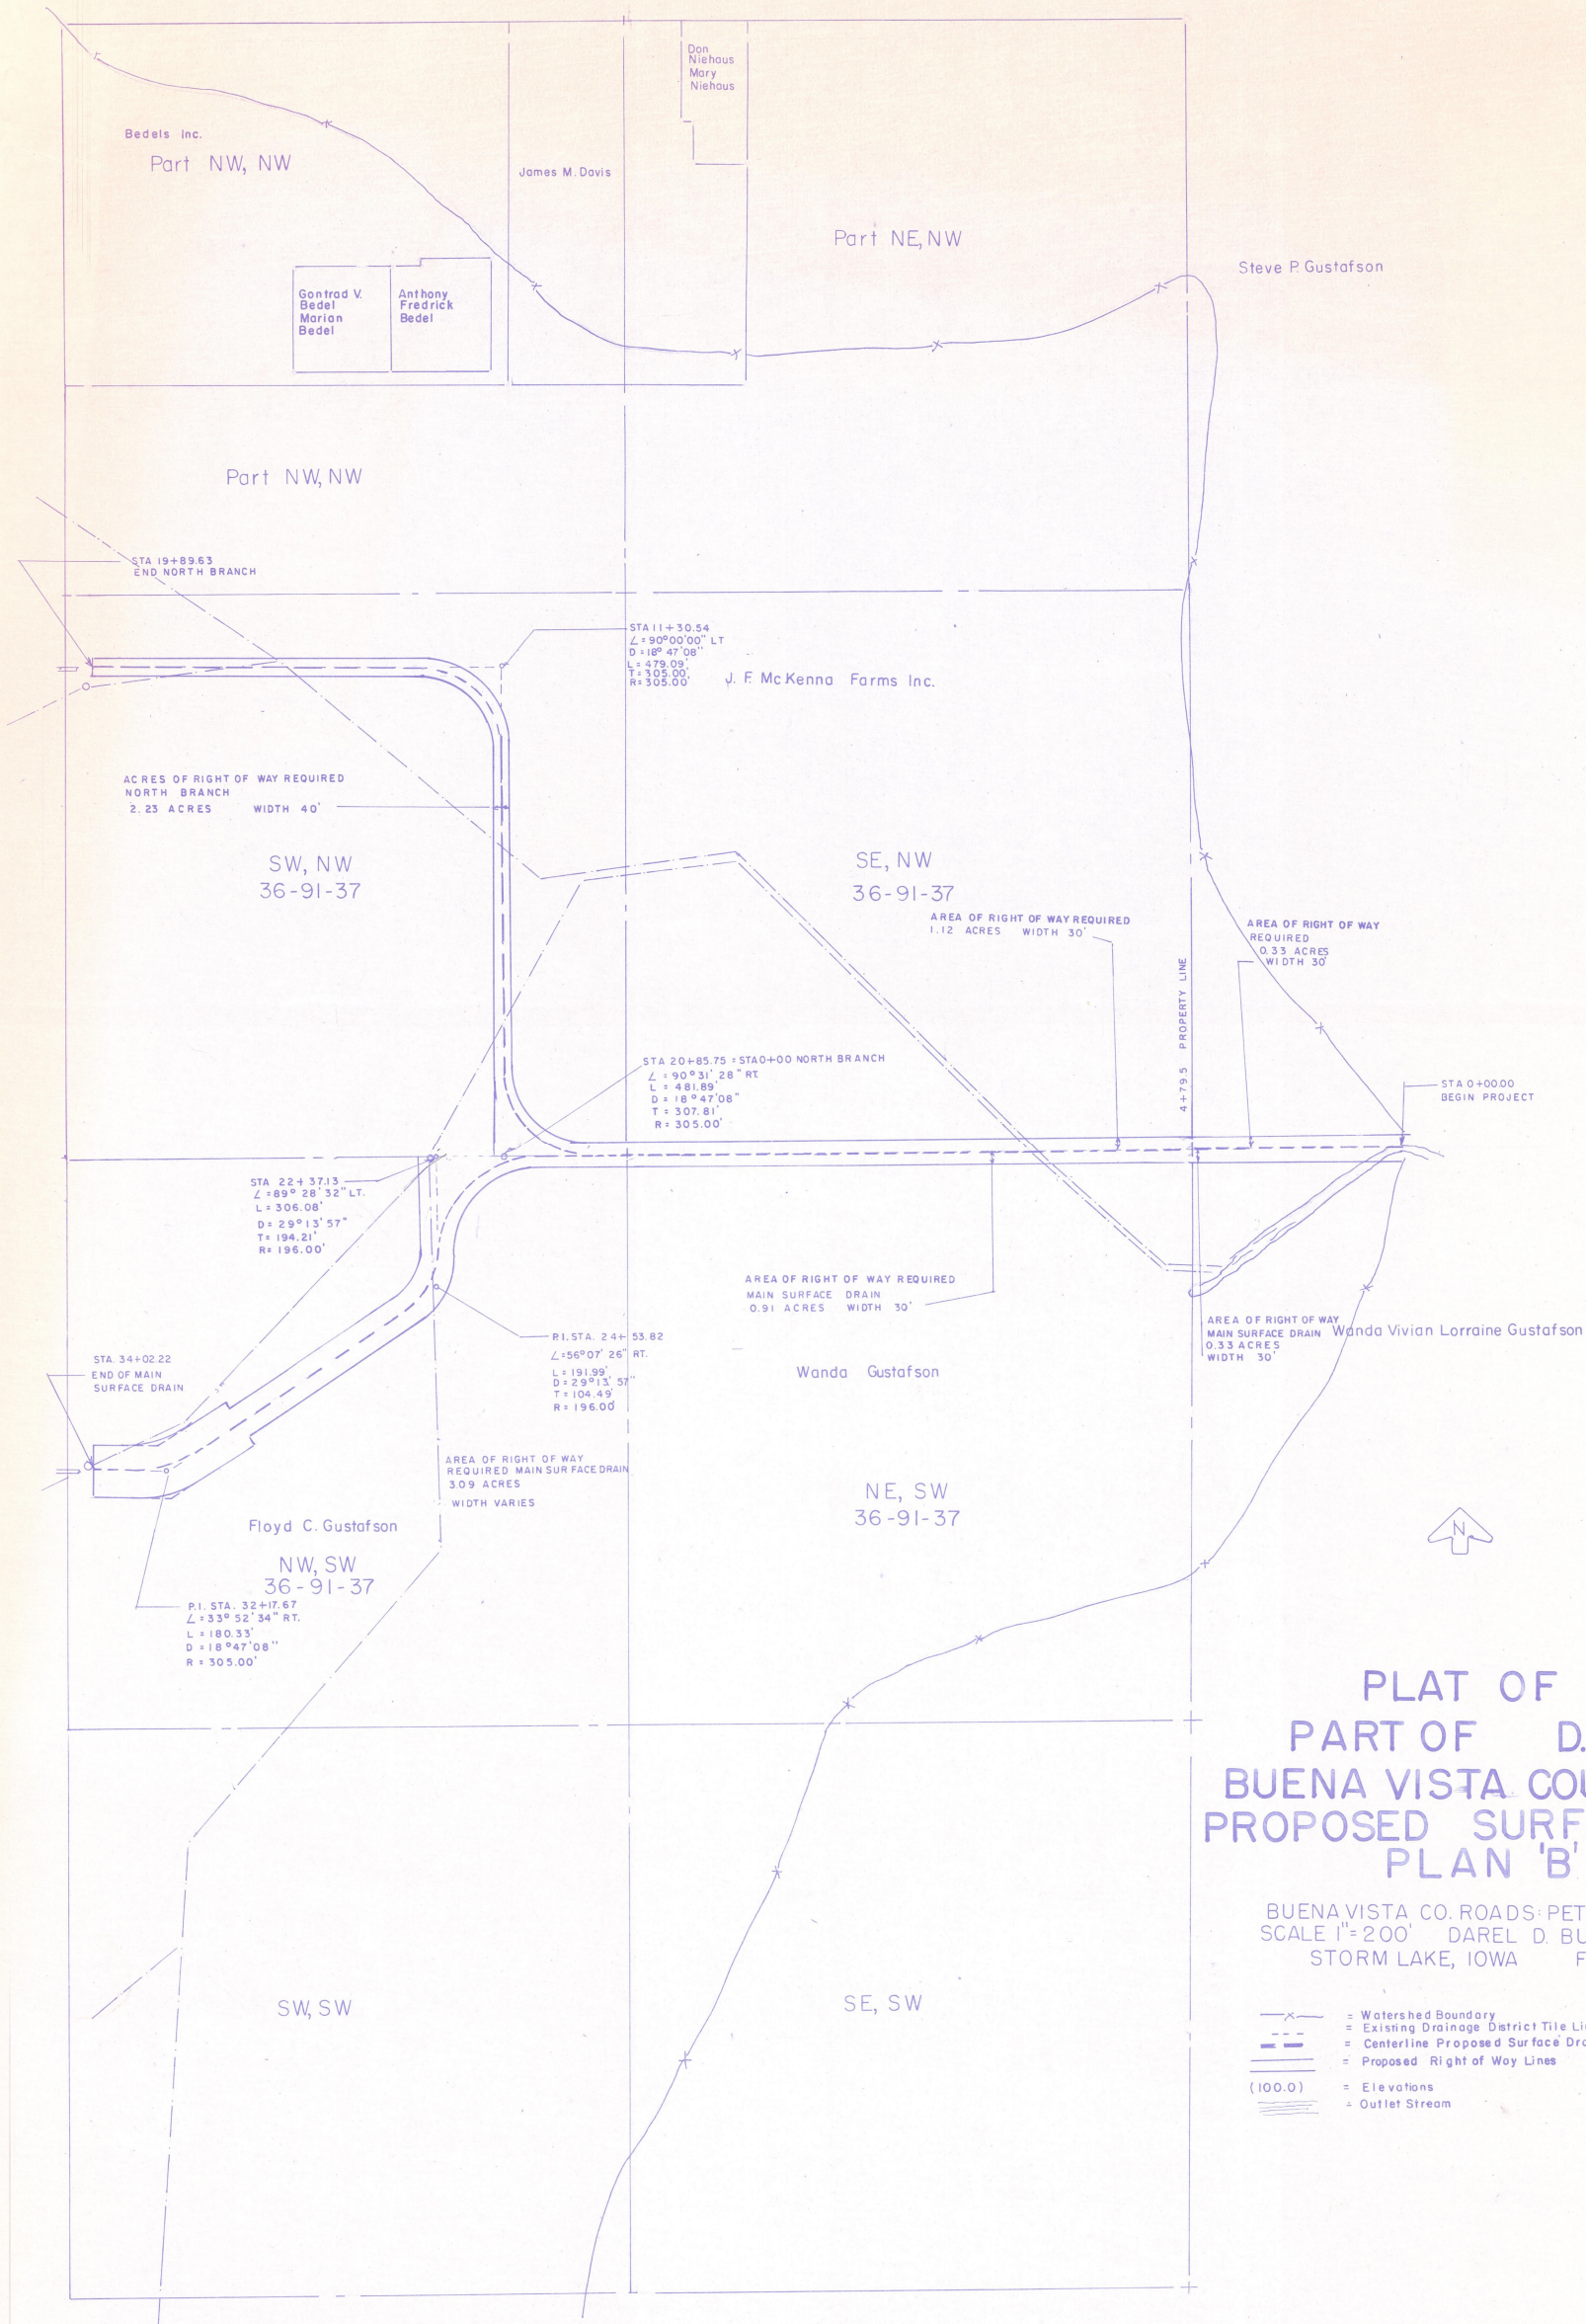

PLAT OF
PART OF D.D. 8
BUENA VISTA COUNTY, IA
PROPOSED SURFACE DRAIN
PLAN 'B'

BUENA VISTA CO. ROADS PETITIONER
SCALE 1"=200' DAREL D. BURNS, ENG.
STORM LAKE, IOWA FEB. 1988

- X— = Watershed Boundary
- - - = Existing Drainage District Tile Lines
- — — = Centerline Proposed Surface Drains
- — — = Proposed Right of Way Lines
- (100.0) = Elevations
- — — = Outlet Stream