




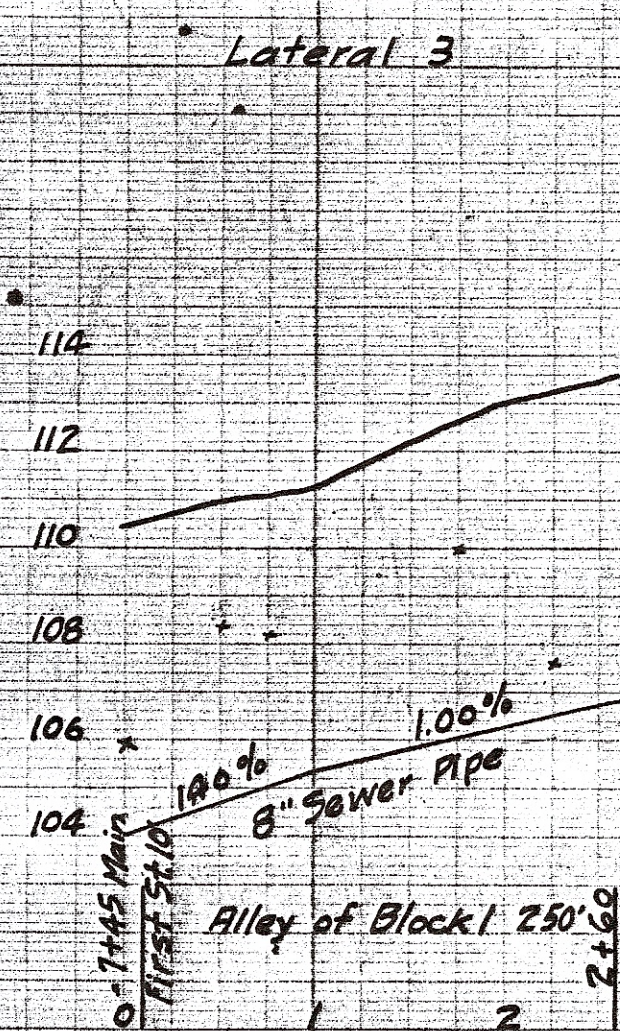


TABLE OF DRAINS					
SEC.	DRAIN	SIZE	LENGTH	AV. DEP.	GR. DEP.
1	MAIN	10" DT.	350	6.6	10.3
1	"	10" SP.	400	5.5	6.5
1	"	6" DT.	200	6.6	7.8
5	5 Catch Basins				
2	LAT 1	8" DT.	256	5.4	6.5
	2 Catch Basins				
3	LAT 2	8" DT.	330	4.9	6.4
	2 Catch Basins				
4	LAT 3	8" SP.	260	6.4	6.7

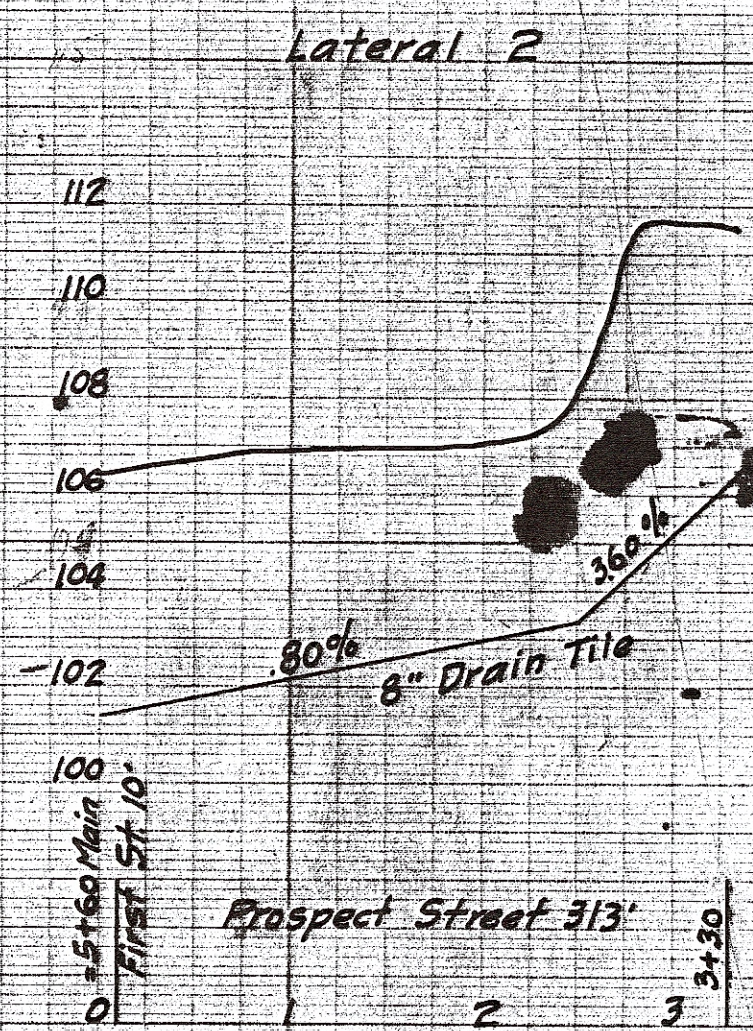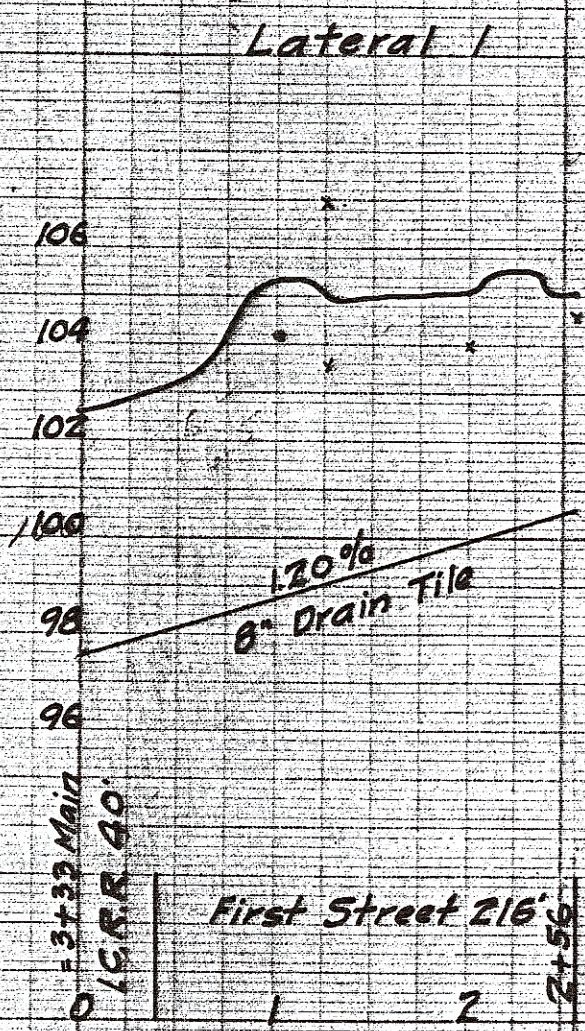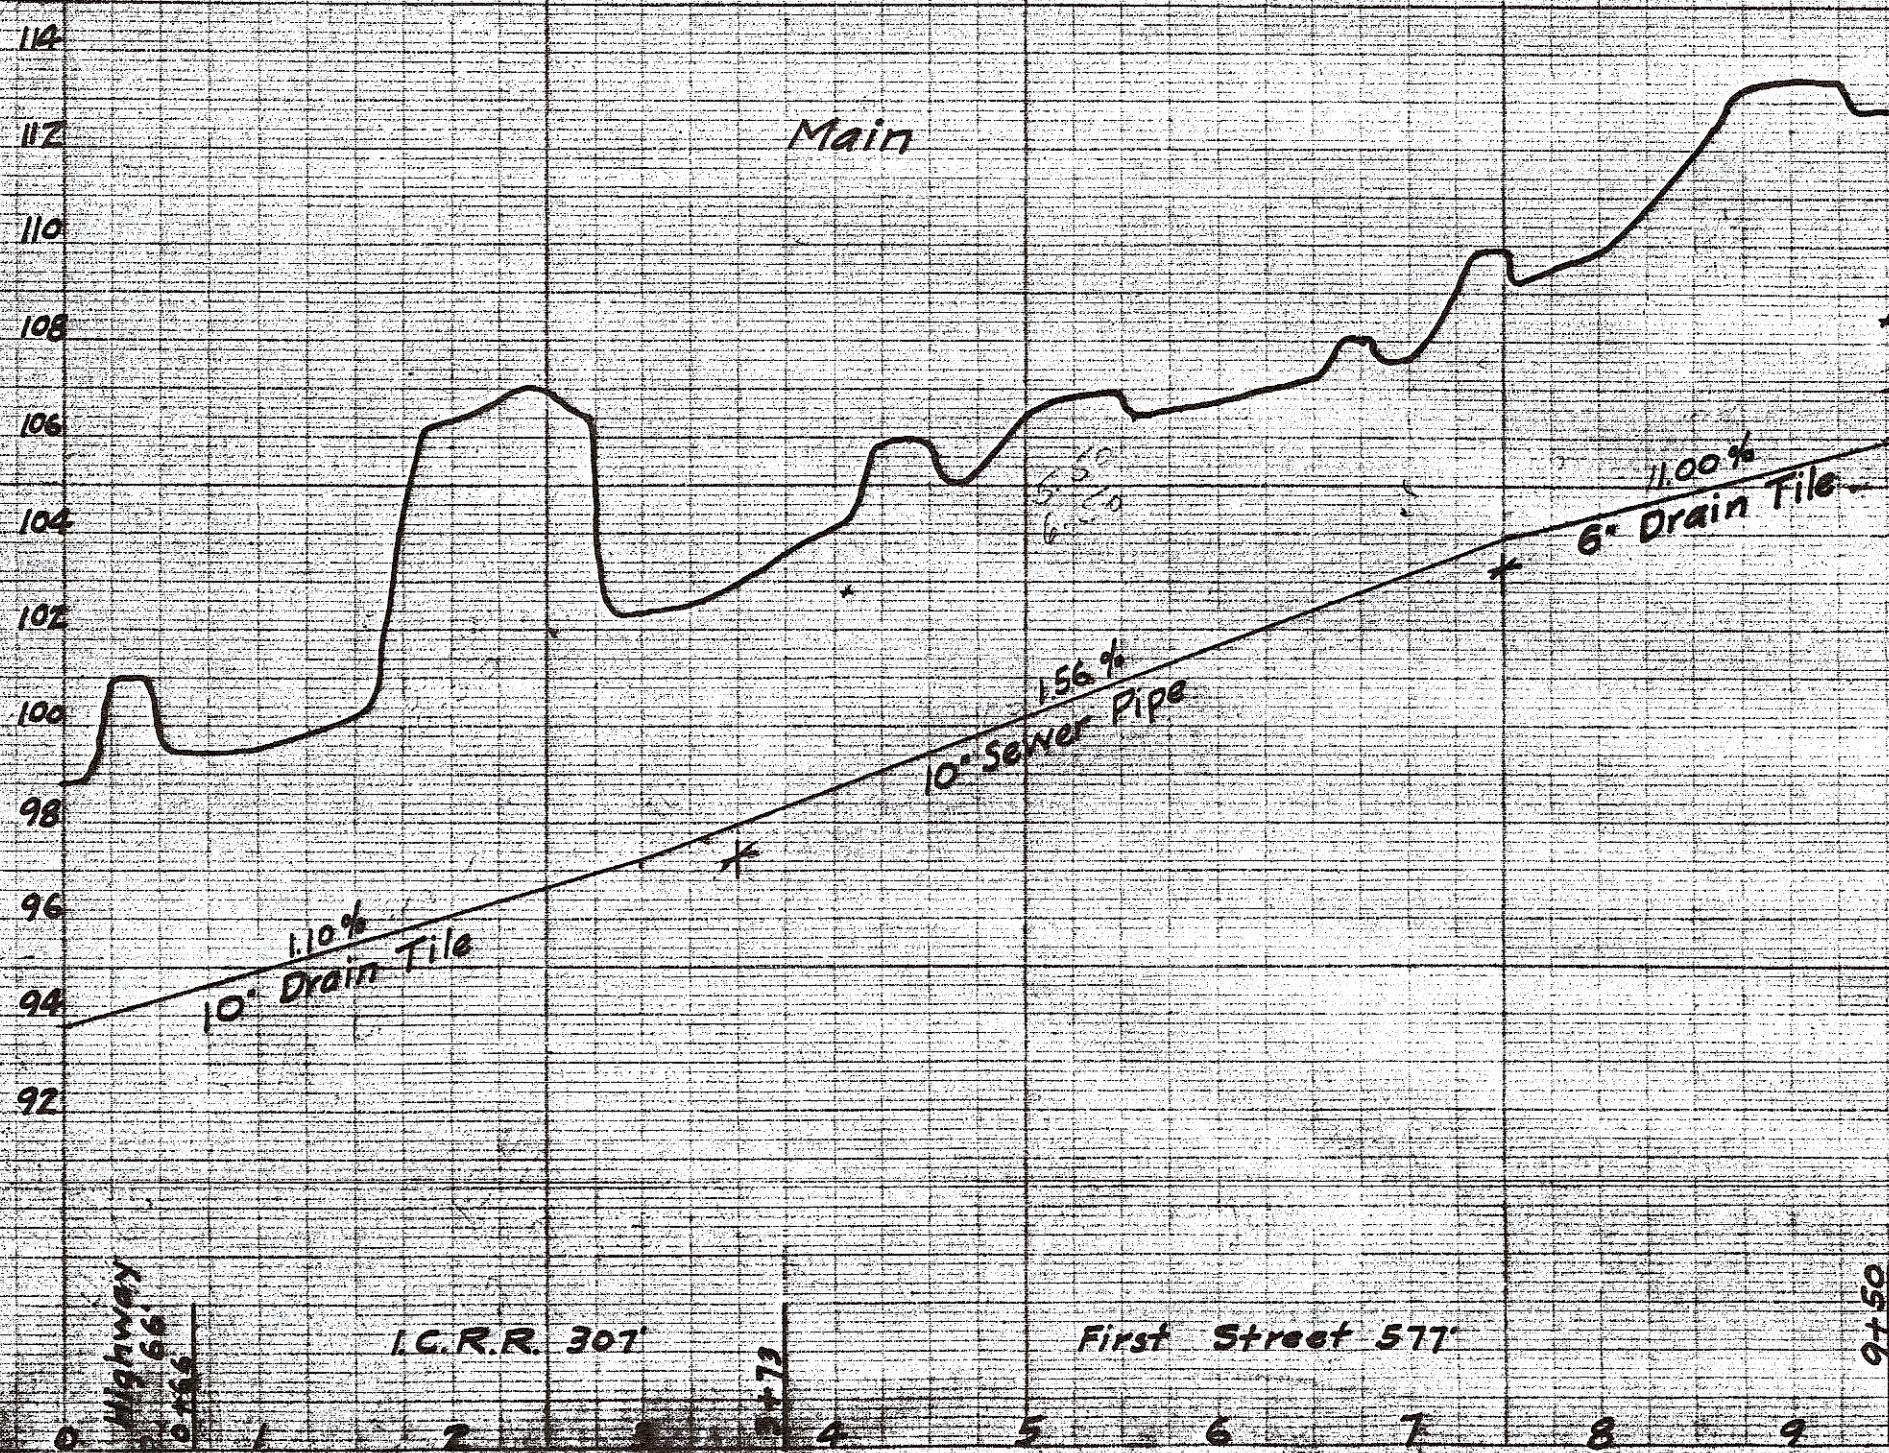

PROFILE OF DRAINAGE DISTRICT #95 BUENA VISTA COUNTY, IA.

CITY COUNCIL OF ALTA, PETITIONERS
Scale, 1"=100' R.H. CUNNINGHAM, ENGR.
Storm Lake, Ia. April, 1916