


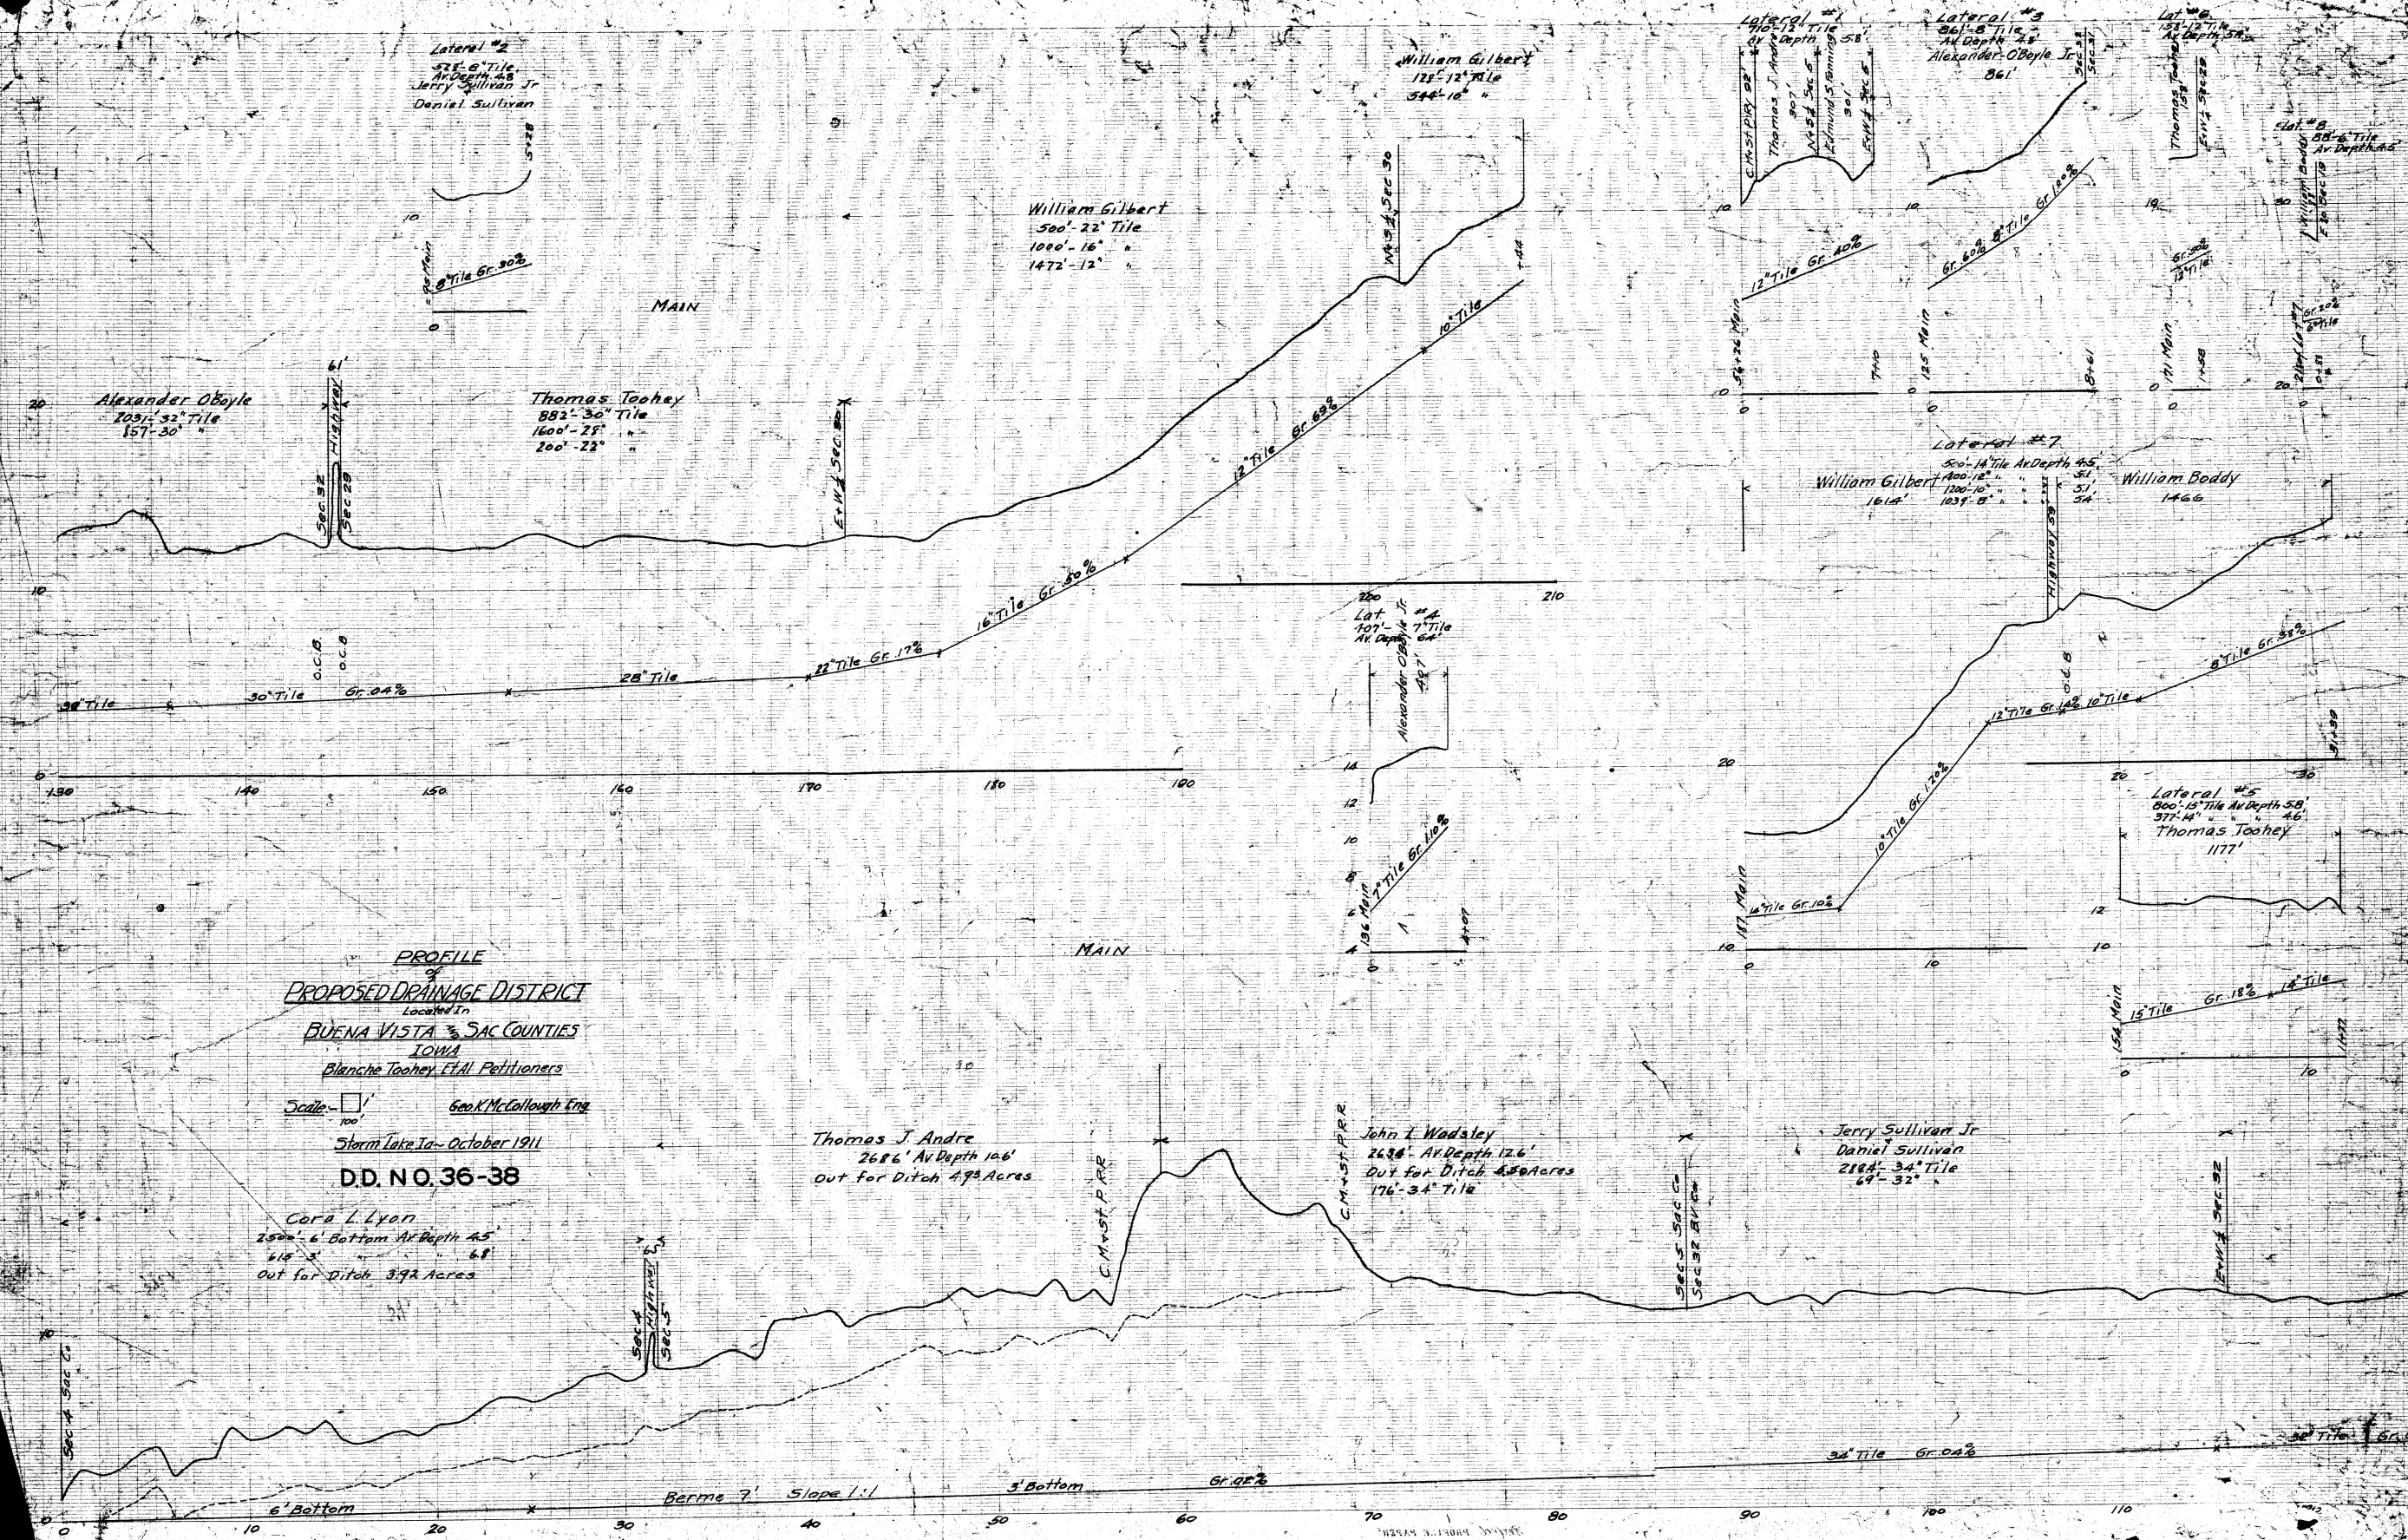

PROFILE
of
PROPOSED DRAINAGE DISTRICT
Located in
BUENA VISTA & SAC COUNTIES
IOWA
Blanche Toohy et al. Petitioners
Scale: $\frac{1}{100}$ Geo. K. McCullough Eng.
Storm Date Jan. October 1911
D.D. NO. 36-38

Caro L. Lyon
2500' 6" Bottom At Depth 45'
6' 10" 3"
Out for Ditch 3.93 Acres

Thomas J. Andre
2686' At Depth 106'
Out for Ditch 4.93 Acres

John L. Wadley
2638' At Depth 126'
Out for Ditch 4.58 Acres
176' 34" Tile

Jerry Sullivan Jr.
Daniel Sullivan
2184' 34" Tile
64' 32"

Lateral #5
800' 15" Tile At Depth 50'
377' 14" 46'
Thomas Toohy
117'

Lateral #7
500' 14" Tile At Depth 45'
1400' 10" 51'
1200' 10" 51'
1039' 10" 51'
William Gilbert
1014'

William Boddy
1466'

William Gilbert
500' 22" Tile
1000' 16" 1472' 12"

William Gilbert
125' 12" Tile
344' 10"

Lateral #2
525' 6" Tile
At Depth 48'
Jerry Sullivan Jr.
Daniel Sullivan

Alexander Oboyle
2031' 32" Tile
157' 30"

Thomas Toohy
882' 30" Tile
1600' 25" 200' 22"