TABLE OF TILE

Drain	Size	Length	Station to Station		C.B.'s.
Main	Open	10650	0+0	106+50	
"	38"	1850	106+50	125+50	5
"	36"	2350	125+00	148+50	
"	32"	1600	148+50	164+50	
"	30"	700	164+50	171+50	
"	28"	1300	171+50	184+50	
"	26"	300	184+50	187+50	
"	24"	1200	187+50	199+50	
"	15"	1850	199+50	218+00	
"	12"	650	218+00	224+50	
"	8"	728	224+50	231+78	
Lat. 1	28"	3000	0+00	30+00	4
"	26"	600	30+00	360+00	
"	24	900	36+00	45+00	
"	22"	31+00	45+50	76+00	
"	20"	1100	76+00	87+00	
"	18"	400	87+00	91+00	
"	16"	1700	91+00	108+00	
"	14"	1700	108+00	125+00	
"	10"	186	125+00	125+86	
Lat. 2	12"	293	0+00	2+93	1
3	6"	600	0+00	6+00	
4	6"	1200	0+00	12+00	
5	12"	900	0+00	9+00	2
"	10"	335	9+00	12+35	
6	8	1000	0+00	10+00	1
"	6"	100	10+00	11+00	
7	6"	2285	0+00	22+85	1
8	10"	900	0+00	9+00	2
"	8"	2118	9+00	30+18	
9	6"	700	0+00	7+00	
Lat. 10	24"	7000	0+00	70+00	6
"	22"	2700	70+00	97+00	
"	20"	500	97+00	102+00	
"	18"	1300	102+00	115+00	
"	16"	1100	115+00	126+00	
"	15"	1400	126+00	140+00	
"	14"	1480	140+00	154+00	
"	12"	475	154+00	158+75	
Lat. 11	10"	1700	0+00	17+75	
"	8"	574	17+00	22+74	
Lat. 12	6"	400	0+00	4+00	
Lat. 13	14"	2067	0+00	20+67	2
Lat. 14	8"	157	0+0	1+57	
Lat. 15	12"	1600	0+0	16+00	1
Lat. 16	20"	1600	0+0	16+00	2
"	14"	2800	11+00	39+00	
"	12"	1250	39+00	51+50	
"	10"	800	51+50	59+50	
"	6"	130	59+50	60+80	
Lat. 17	14"	4854	0+0	48+54	1
Lat. 18	6"	1300	0+00	13+50	
Lat. 19	8"	1500	0+00	15+00	1
"	6"	200	15+00	17+00	
Lat. 20	16"	1100	0+0	11+00	3
"	12"	2000	11+00	23+00	
"	10"	1316	23+00	36+16	
Lat. 21	14"	1300	0+0	13+00	2
"	12"	1900	13+00	32+00	
"	8"	1300	32+00	45+00	
"	6"	819	45+00	53+19	
Lat. 22	8"	1000	0+00	0+00	2
"	6"	642	0+00	6+42	
Lat. 23	8"	462	0+00	4+62	
Lat. 24	18"	1700	0+00	17+00	2
"	16"	1200	17+00	29+00	
"	15"	1200	29+00	41+00	
"	12"	1000	41+00	51+00	
"	10"	650	51+00	57+50	
"	6"	2250	57+50	80+00	
Lat. 25	6"	1400	0+00	14+00	1
Lat. 26	6"	600	0+00	6+00	1
Lat. 27	8"	58	0+00	0+58	1
Lat. 28	8"	500	0+00	5+00	1
"	6"	500	5+00	10+00	
Lat. 29	6"	900	0+00	9+00	
Lat. 30	10"	453	0+00	4+	2
LAT. 31	7"	1065	0+00	10+65	
Lat. 31	6"	1876	10+65	29+41	1
Lat. 32	Open	1850	0+00	18+50	7
"	36"	2950	18+50	48+00	
"	30"	3200	48+00	80+00	
"	28"	900	80+00	89+00	
"	24"	3000	89+00	119+00	
"	16"	2500	119+00	144+00	
"	15"	2250	144+00	166+50	
"	16"	1350	166+50	180+00	
"	14"	700	180+00	187+00	
"	12"	800	187+00	195+00	
"	10"	600	195+00	201+00	
"	6"	1040	201+00	211+40	
Lat. 33	8"	1726	0+00	17+26	1
Lat. 34	5"	300	0+00	3+00	
Lat. 35	5"	200	0+00	2+00	
Lat. 36	10"	1612	0+00	16+12	1
Lat. 37	5"	100	0+00	1+00	
Lat. 38	5"	700	0+00	7+00	
Lat. 39	24"	5+50	0+00	5+50	6
"	26"	3150	5+50	37+00	
"	18"	1650	37+00	53+50	
"	24"	1850	53+50	72+00	
"	22"	3400	72+00	106+00	
"	18"	1600	106+00	122+00	
"	14"	1300	122+00	135+00	
"	12"	15+50	135+00	150+50	
"	6"	850	150+50	159+00	
Lat. 40	10"	520	0+00	5+20	3
"	8"	680	5+20	12+00	
"	6"	357	12+00	15+57	
Lat. 41	5"	200	0+00	2+00	
Lat. 42	5"	400	0+00	4+00	
Lat. 43	6"	400	0+00	4+00	
"	5"	200	0+00	2+00	
Lat. 44	5"	200	0+00	2+00	
Lat. 45	6"	1400	0+00	14+00	1
Lat. 46	10"	1500	0+00	15+00	
"	7"	1398	15+00	28+98	1
Lat. 47	6"	370	0+00	3+70	
Lat. 48	5"	600	0+00	6+00	
Lat. 49	10"	500	0+00	5+00	3
"	8"	850	5+00	73+50	
"	10"	950	13+50	23+00	
"	8"	1400	23+00	37+00	
"	6"	500	37+00	42+00	
"	5"	500	42+00	47+00	
Lat. 50	5"	400	0+00	4+00	
Lat. 51	7"	971	0+00	9+71	
Lat. 52	12"	282	0+00	2+82	1
Lat. 53	7"	642	0+00	6+42	
Lat. 54	8"	373	0+00	3+73	
Lat. 55	12"	700	0+00	7+00	1
"	10"	1560	7+00	22+60	
Lat. 56	6"	826	0+00	8+26	1
Lat. 57	8"	700	0+00	7+00	1
"	6"	682	7+00	13+82	
Lat. 58	10"	1400	0+00	14+00	1
Lat. 59	6"	53	0+00	0+53	
Lat. 60	10"	700	0+00	7+00	1
"	6"	200	7+00	9+00	
Lat. 61	10"	900	0+00	9+00	1
"	6"	700	9+00	16+00	
Lat. 62	12"	150	0+0	1+50	1
LAT 24A	8"	799	0+0	7+99	
Mc GARRY LAT	8"	568	0+00	5+68	
McGrew LAT	8"	365	0+00	3+65	

Not Const

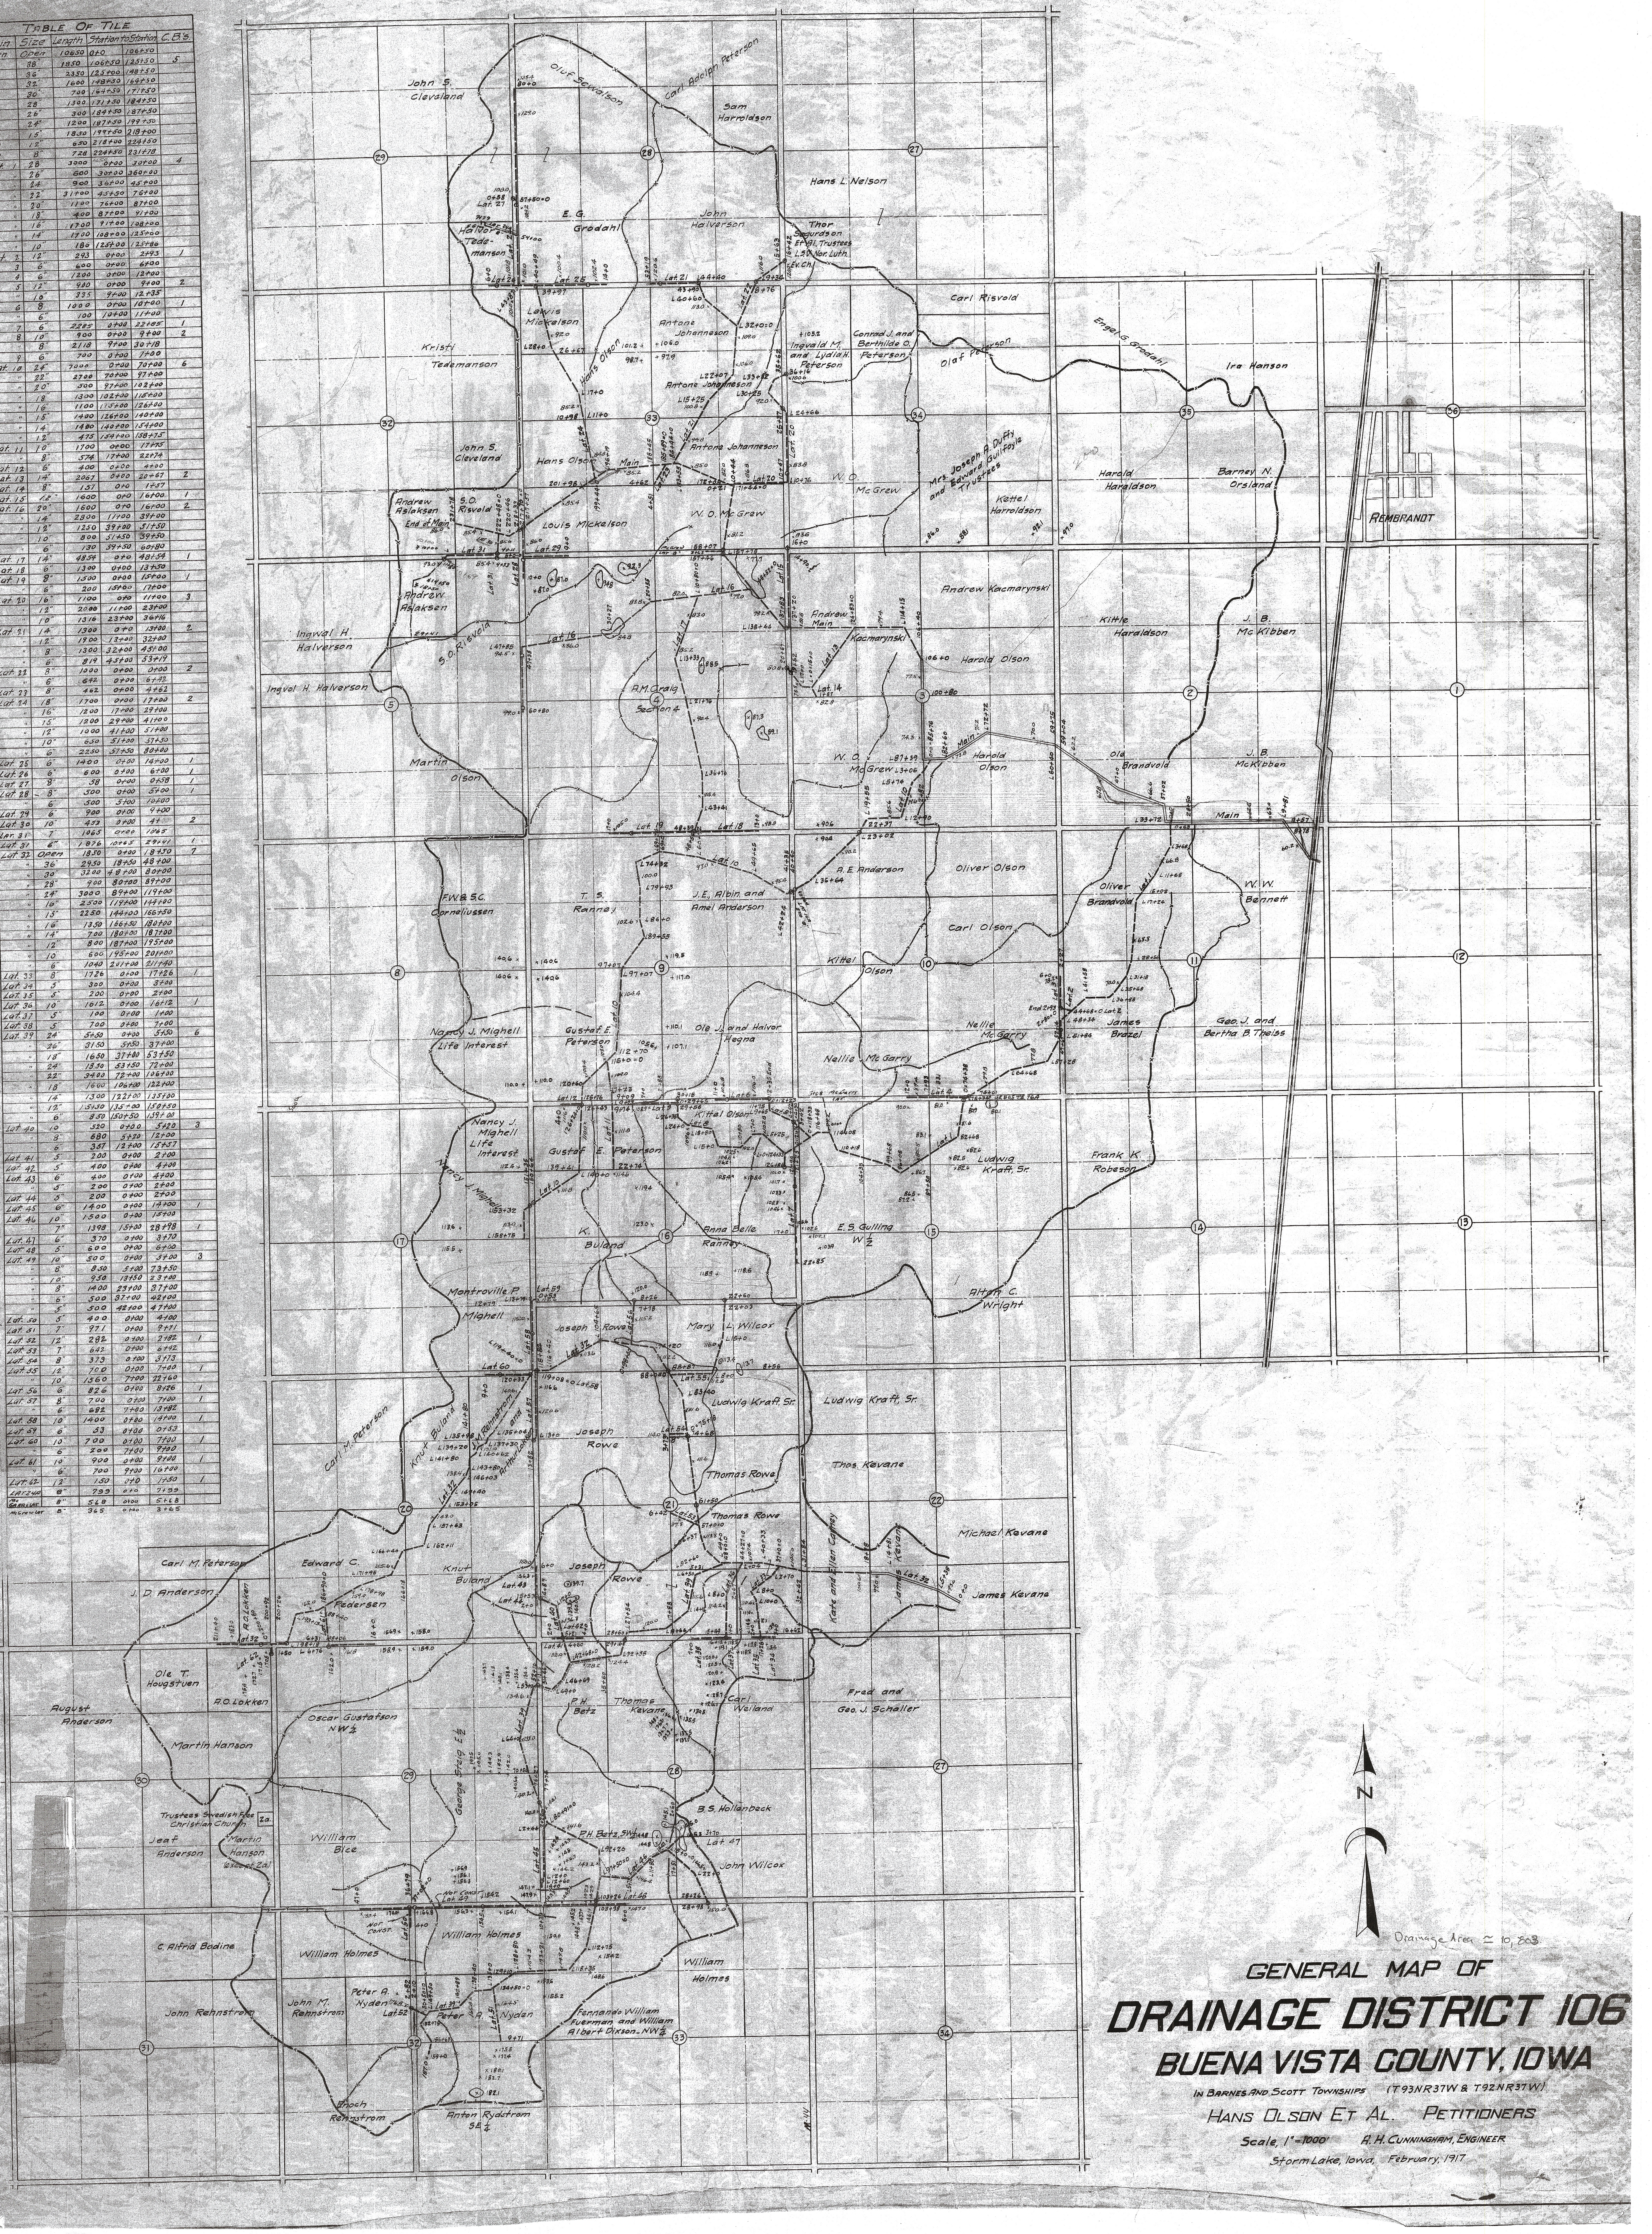

Olaf Sevalson
Carl Adolph Peterson
John S. Clevsland
Sam Harroldson
Hans L. Nelson
E. G. Grodahl
John Halverson
Thor Sigurdson Et Al. Trustees
Halvor Tedemanson
Lewis Mickelson
Antone Johanneson
Carl Risvold
Kristi Tedemanson
Hans Olson
Conrad J. and Berthilde O. Peterson
Ingvald M. and Lydia H. Peterson
Olaf Peterson
Erling Grodahl
Ira Hanson
John S. Clevsland
Antone Johanneson
W. O. McGrew
Mrs Joseph A. Duffy and Edward Gulfoyle Trustees
Harald Haraldson
Barney N. Orsland
Kettel Harroldson
Andrew Aslaksen
S. O. Risvold
Louis Mickelson
Main
Rembrandt
Andrew Kacmarynski
Ingval H. Halverson
Andrew Main
Kittle Haraldson
J. B. McKibben
Ingvel H. Halverson
R. M. Craig Section 4
Harold Olson
Martin Olson
W. O. McGrew
Harald Olson
Ole Brandvold
J. B. McKibben
F. W. & S. C. Cornelussen
T. S. Ranney
J. E. Albin and Amel Anderson
A. E. Anderson
Oliver Olson
Oliver Brandvold
W. W. Bennett
Carl Olson
Kittel Olson
Nancy J. Mighell Life Interest
Gustaf E. Peterson
Ole J. and Halvor Hegna
Nellie McGarry
James Brazel
Geo. J. and Bertha B. Theiss
Kittel Olson
Ludwig Kraft, Sr.
Frank K. Robeson
K. Buland
Anna Belle Ranney
E. S. Gulling W½
Montroville P. Mighell
Joseph Rowe
Mary L. Wilcox
Alton C. Wright
Carl M. Peterson
Knut Buland
Ludwig Kraft Sr.
Thomas Rowe
Thos Kevane
Michael Kevane
James Kevane
Carl M. Peterson
Edward C. Pedersen
J. D. Anderson
A. O. Lokken
Ole T. Hougstuen
Oscar Gustafson NW¼
P. H. Betz
Thomas Kevane
Carl Walland
Fred and Geo. J. Schaller
August Anderson
Martin Hanson
George Craig E½
Trustees Swedish Free Christian Church
William Bice
Jeaf Anderson
B. S. Hollenbeck
John Wilcox
C. Alfrid Bodine
William Holmes
William Holmes
John M. Rehnstrom
Peter A. Nyden
Fernando William Fuerman and William Albert Dixson NW¼
John Rehnstrom
Enoch Rehnstrom
Anton Rydstrom SE¼
N

Drainage Area ≃ 10,803

GENERAL MAP OF
DRAINAGE DISTRICT 106
BUENA VISTA COUNTY, IOWA

IN BARNES AND SCOTT TOWNSHIPS (T93NR37W & T92NR37W)

HANS OLSON ET AL. PETITIONERS

Scale, 1"=1000' A. H. CUNNINGHAM, ENGINEER

Storm Lake, Iowa, February, 1917