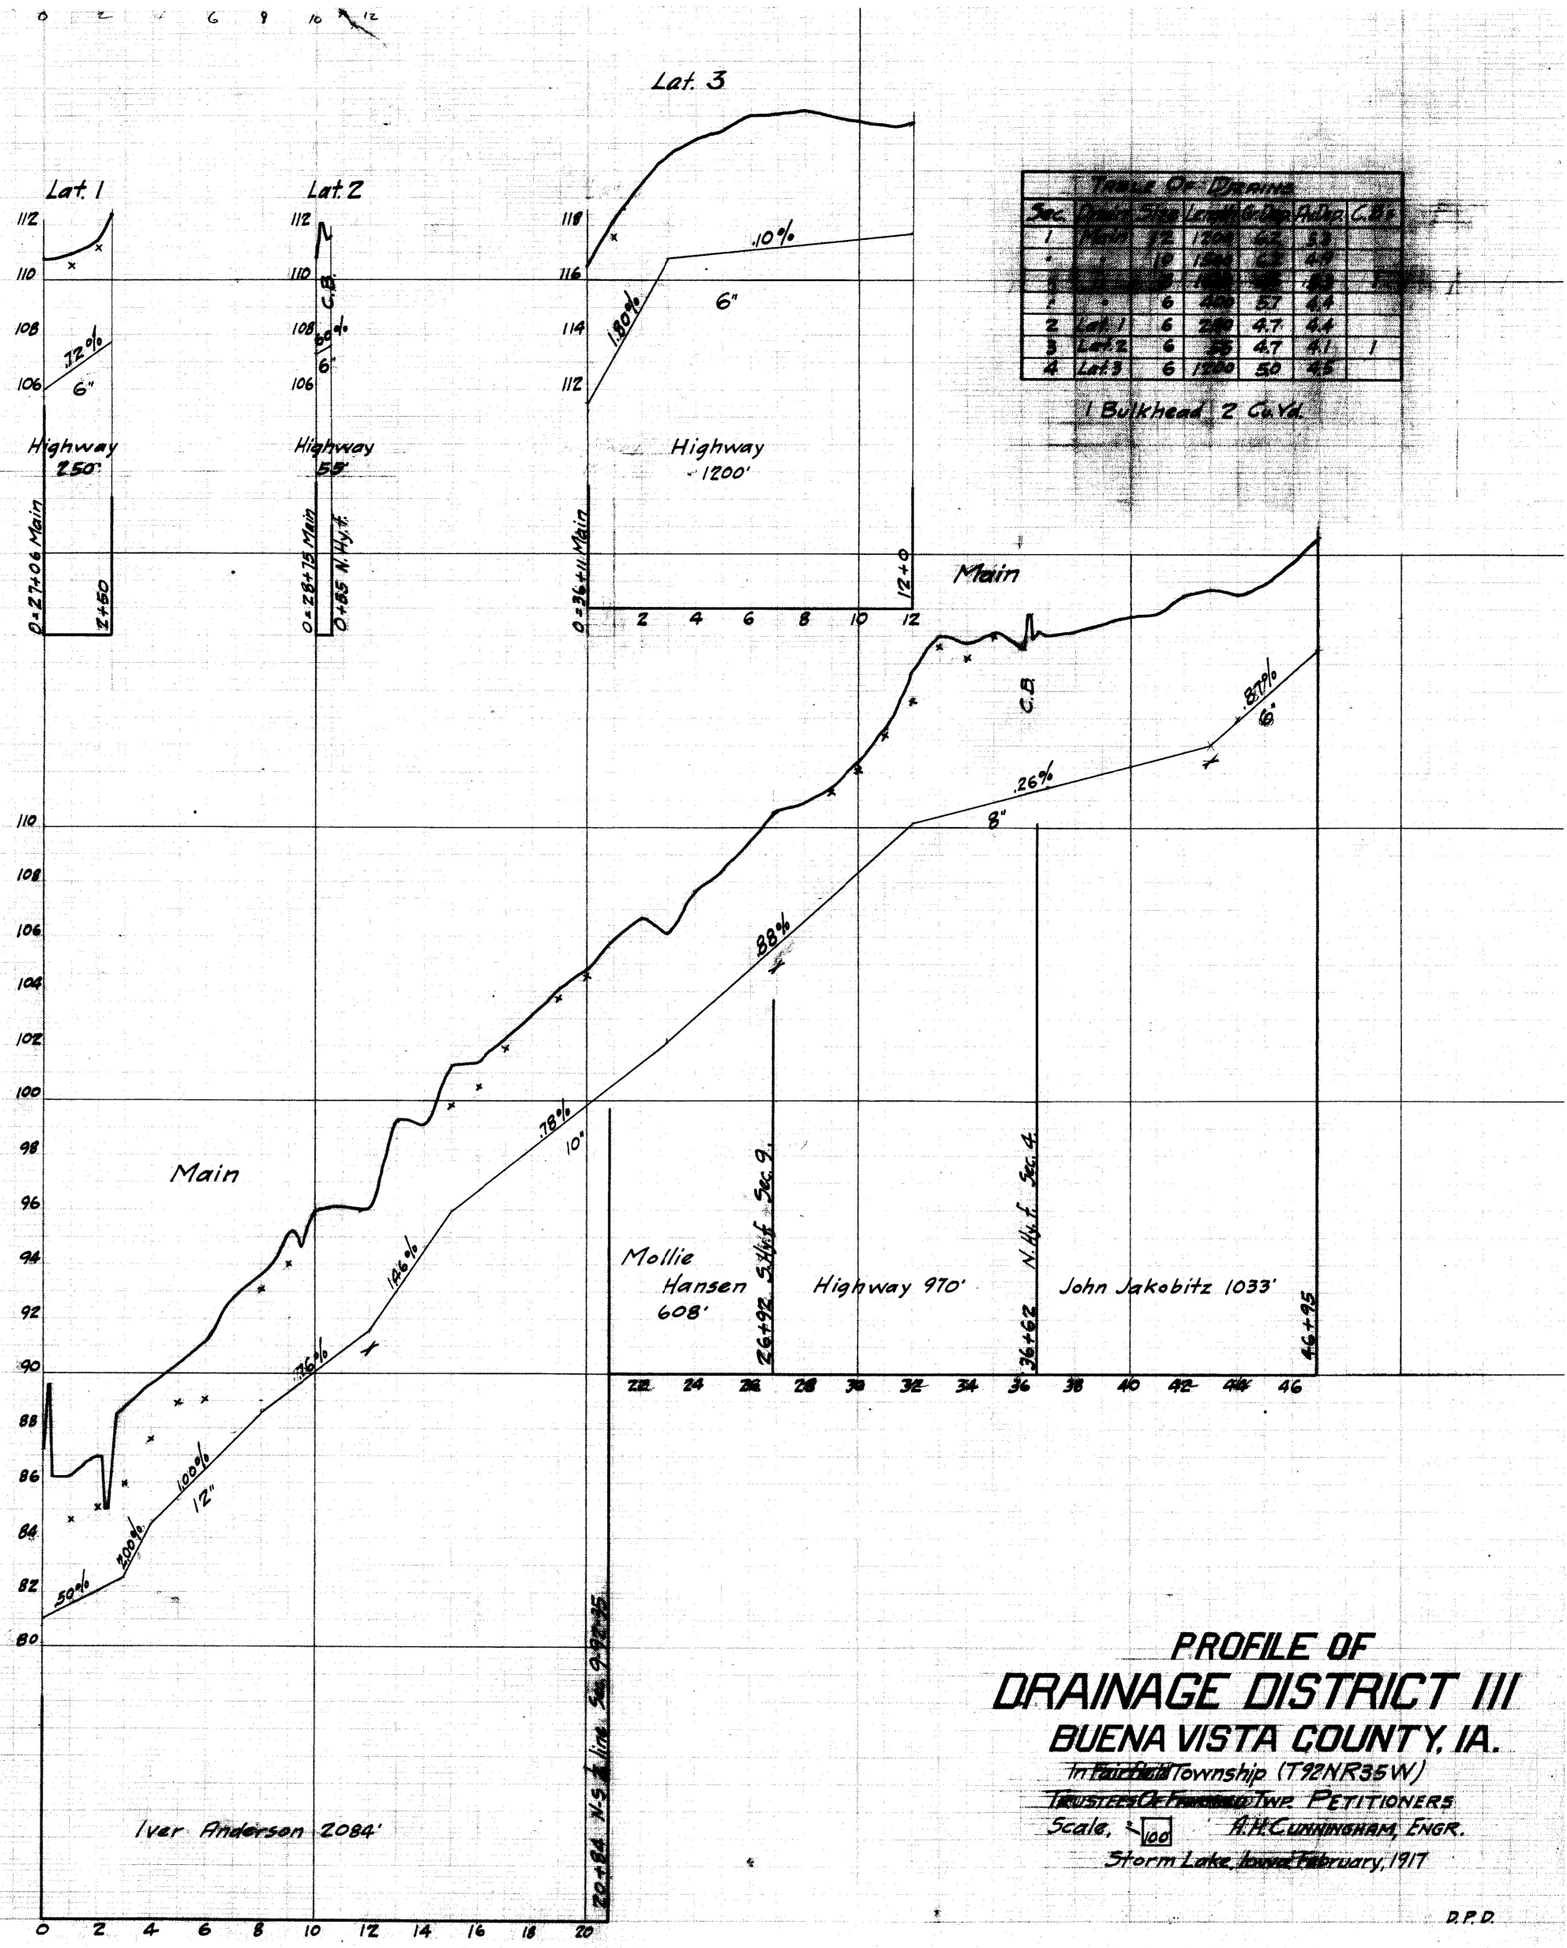

Table Of Drains							
Sec.	Drain	Size	Length	Grade	Area	C.B's	
1	Main	12	1700	.62	3.3		
"	"	10	1[illegible]	.[illegible]	4.1		
[illegible]	[illegible]	[illegible]	[illegible]	[illegible]	[illegible]	[illegible]	
"	"	6	4[illegible]	5.7	4.4		
2	Lat. 1	6	2[illegible]	4.7	4.4		
3	Lat. 2	6	[illegible]	4.7	4.1	1	
4	Lat. 3	6	1[illegible]	5.0	4.5		

1 Bulkhead 2 Cu. Yd.