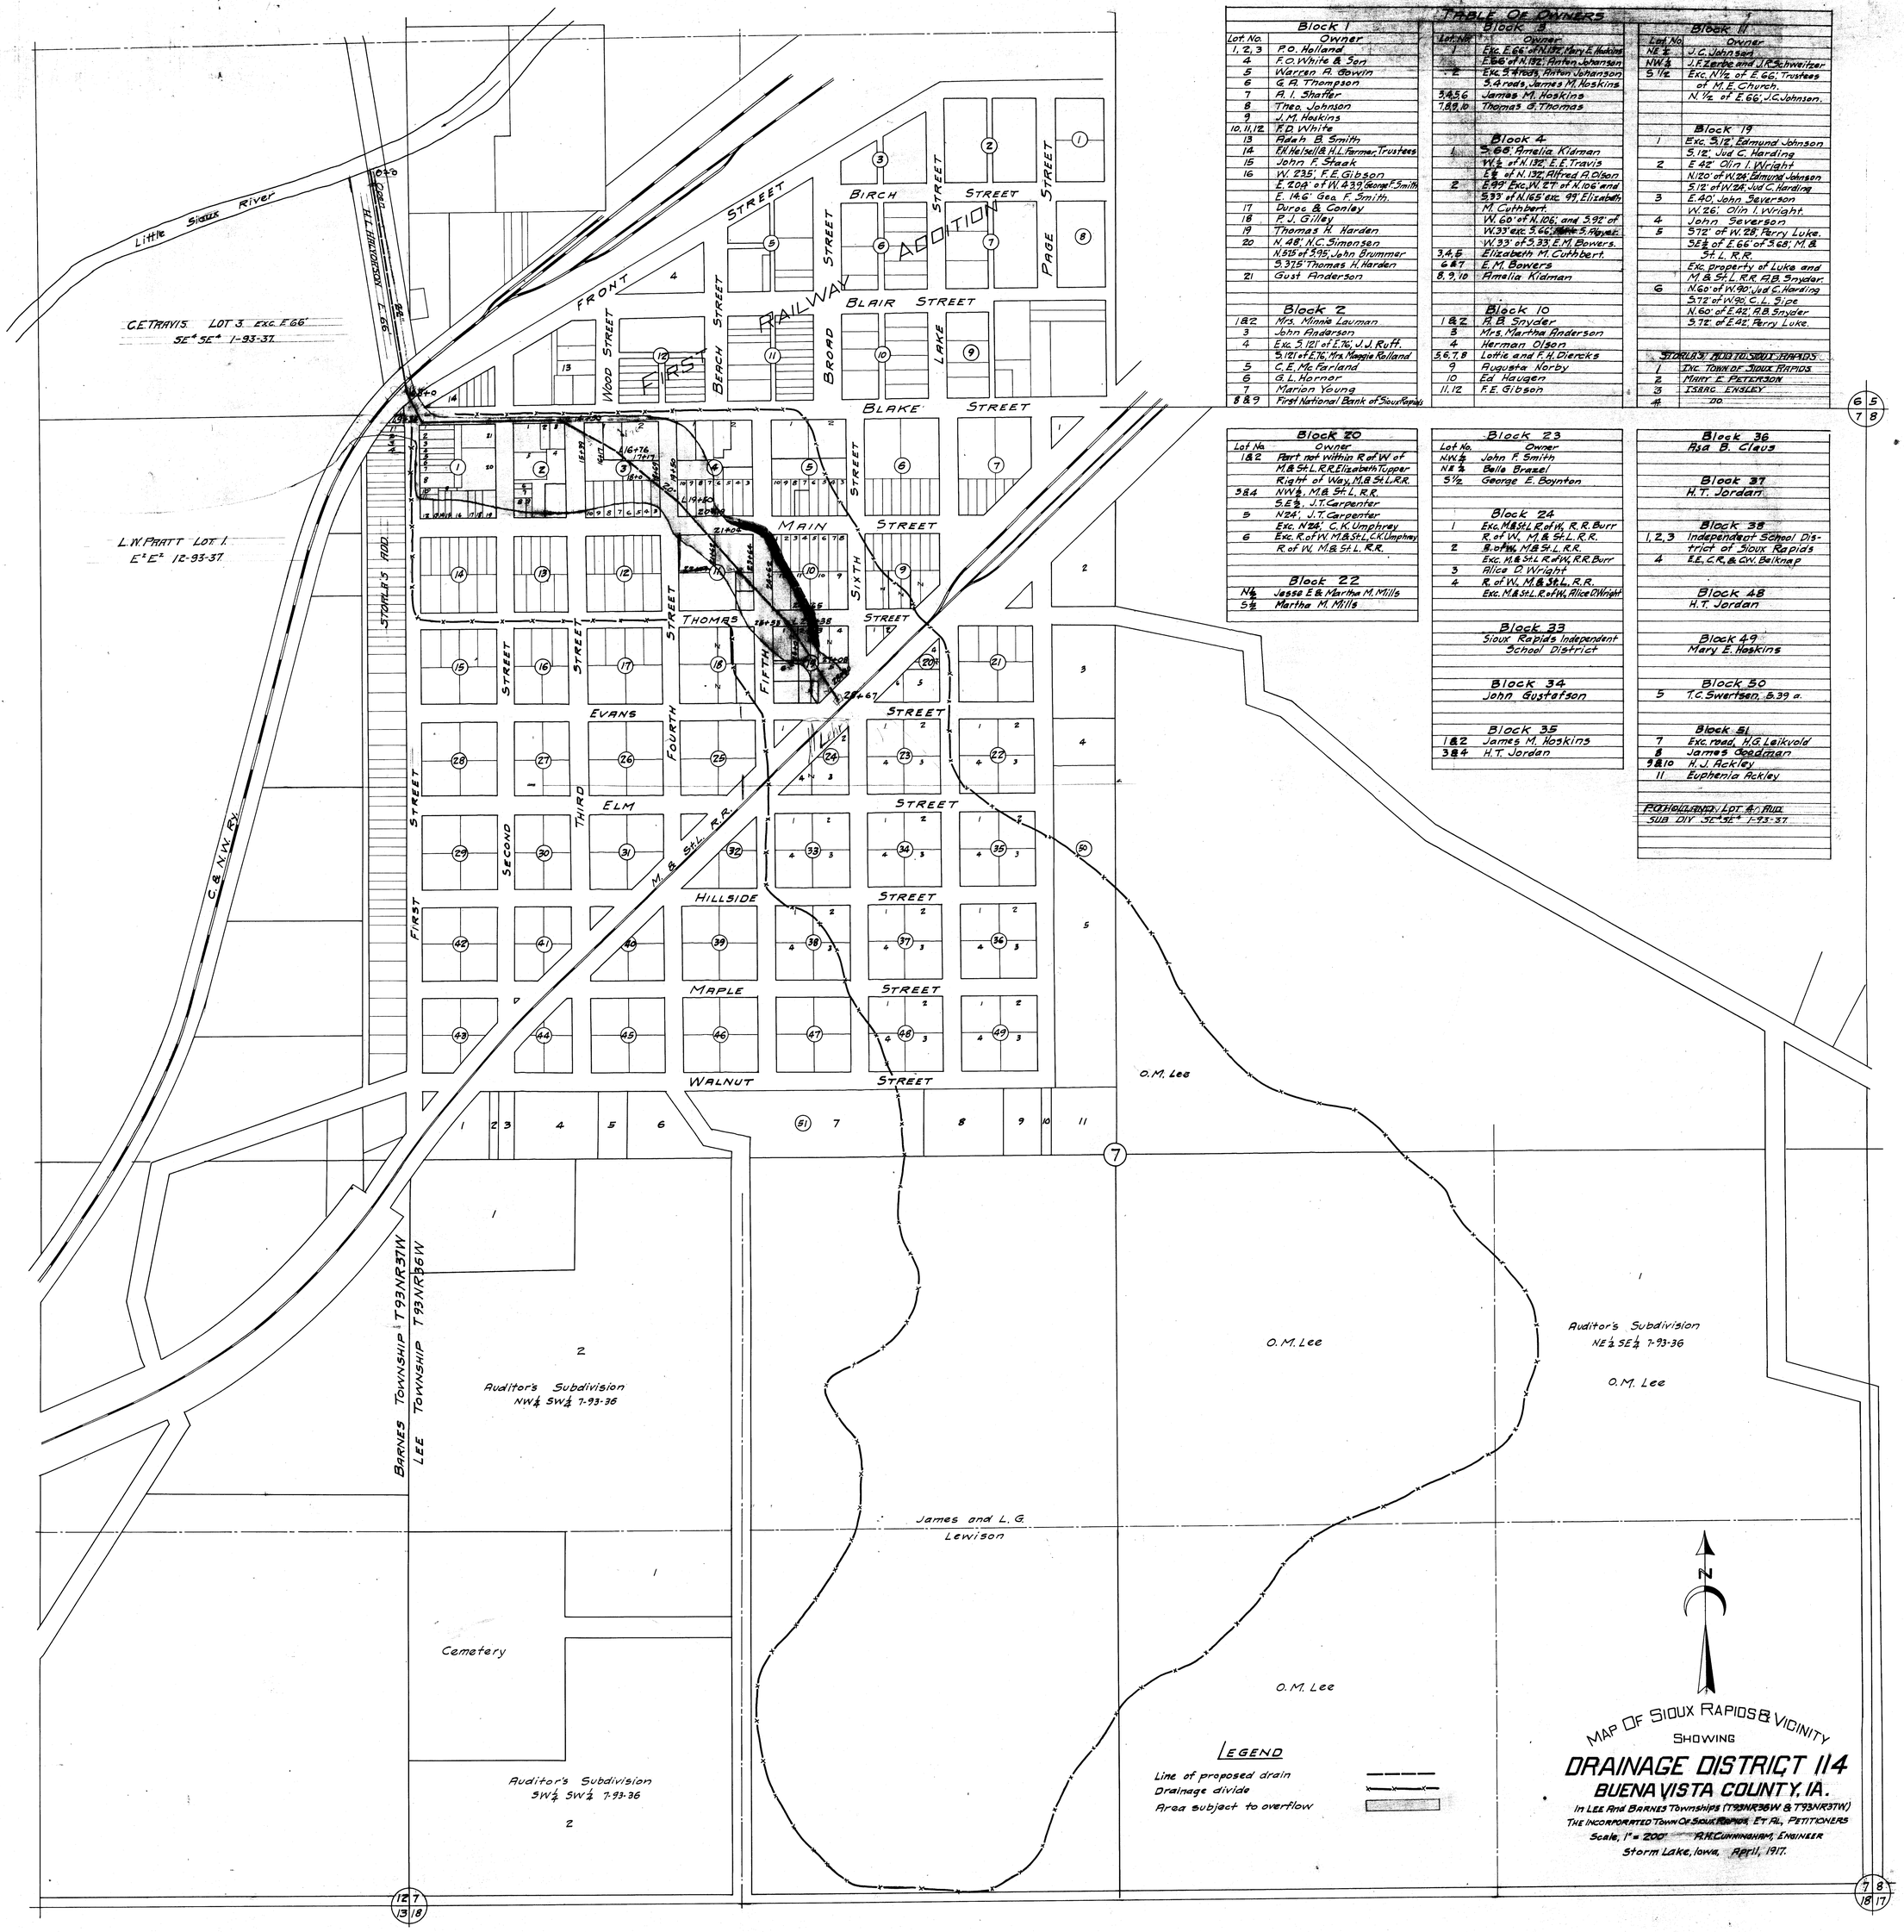

TABLE OF OWNERS

Block 1	
Lot No.	Owner
1, 2, 3	P.O. Holland
4	F.O. White & Son
5	Warren A. Bowin
6	G.A. Thompson
7	A. I. Shaffer
8	Thos. Johnson
9	J. M. Hoskins
10, 11, 12	F.D. White
13	Adah B. Smith
14	F.H. Helsell & H.L. Farmer, Trustees
15	John F. Staak
16	W. 235', F.E. Gibson
	E. 204' of W. 439, George F. Smith
	E. 14.6' Geo. F. Smith.
17	Duroc & Conley
18	P.J. Gilley
19	Thomas H. Harden
20	N. 48', N.C. Simensen
	N. 51.5 of S. 95, John Brummer
	S. 37.5' Thomas H. Harden
21	Gust Anderson
Block 2	
1 & 2	Mrs. Minnie Lauman
3	John Anderson
4	Exc. S. 121' of E. 76', J.J. Rutt.
	S. 121' of E. 76', Mrs. Maggie Rolland
5	C.E. Mc Farland
6	G.L. Hornor
7	Marion Young
8 & 9	First National Bank of Sioux Rapids

Block 3	
Lot No.	Owner
	Exc. E.66' of N.132', Mary E. Hoskins
	E.66' of N.132', Anton Johanson
2	Exc. S. 4 rods, Anton Johanson
	S. 4 rods, James M. Hoskins
3, 4, 5, 6	James M. Hoskins
7, 8, 9, 10	Thomas G. Thomas
Block 4	
1	S. 66', Amelia Kidman
	W½ of N. 132', E.E. Travis
	E½ of N. 132', Alfred A. Olson
2	E. 99' Exc. W. 27' of N. 106' and S. 33' of N. 165' Exc. 99', Elizabeth M. Cuthbert.
	W. 60' of N. 106', and S. 92' of W. 33' exc. S. 66', ~~Mark~~ S. Hayes.
	W. 33' of S. 33, E.M. Bowers.
3, 4, 5	Elizabeth M. Cuthbert.
6 & 7	E.M. Bowers
8, 9, 10	Amelia Kidman
Block 10	
1 & 2	A.B. Snyder
3	Mrs. Martha Anderson
4	Herman Olson
5, 6, 7, 8	Lottie and F.H. Diercks
9	Augusta Norby
10	Ed Haugen
11, 12	F.E. Gibson

Block 11	
Lot No.	Owner
NE¼	J.C. Johnson
NW¼	J.F. Zerbe and J.R. Schweitzer
S½	Exc. N½ of E.66', Trustees of M.E. Church.
	N½ of E.66', J.C. Johnson.
Block 19	
1	Exc. S.12', Edmund Johnson
	S.12', Jud C. Harding
2	E.42' Olin I. Wright
	N.120' of W.24', Edmund Johnson
	S.12' of W.24', Jud C. Harding
3	E.40', John Severson
	W.26', Olin I. Wright.
4	John Severson
5	S.72' of W.28', Perry Luke.
	SE¼ of E.66' of S.68', M. & St. L. R.R.
	Exc. property of Luke and M. & St. L. R.R. R.B. Snyder.
6	N.60' of W.90', Jud C. Harding
	S.72' of W.90', C. L. Sipe
	N.60' of E.42', R.B. Snyder
	S.72' of E.42', Perry Luke.
STORLIE'S ADD. TO SIOUX RAPIDS	
1	INC. TOWN OF SIOUX RAPIDS
2	MARY E. PETERSON
3	ISAAC ENSLEY
4	DO

Block 20	
Lot No.	Owner
1 & 2	Part not within R of W of M. & St. L. R.R. Elizabeth Tupper
	Right of Way, M. & St. L. R.R.
3 & 4	NW¼, M. & St. L. R.R.
	S.E¼, J.T. Carpenter
5	N.24', J.T. Carpenter
	Exc. N.24', C.K. Umphrey
6	Exc. R. of W. M. & St. L. C.K. Umphrey
	R. of W. M. & St. L. R.R.
Block 22	
N½	Jesse E. & Martha M. Mills
S½	Martha M. Mills

Block 23	
Lot No.	Owner
NW¼	John F. Smith
NE¼	Belle Brazel
S½	George E. Boynton
Block 24	
1	Exc. M. & St. L. R. of W. R.R. Burr
	R. of W. M. & St. L. R.R.
2	B. of W. M. & St. L. R.R.
	Exc. M. & St. L. R. of W. R.R. Burr
3	Alice D. Wright
4	R. of W. M. & St. L. R.R.
	Exc. M. & St. L. R. of W. Alice D. Wright
Block 33	
	Sioux Rapids Independent School District
Block 34	
	John Gustafson
Block 35	
1 & 2	James M. Hoskins
3 & 4	H.T. Jordan

Block 36	
	Asa B. Claus
Block 37	
	H.T. Jordan
Block 38	
1, 2, 3	Independent School District of Sioux Rapids
4	E.E., C.R. & C.W. Belknap
Block 48	
	H.T. Jordan
Block 49	
	Mary E. Hoskins
Block 50	
5	T.C. Swertsen, 5.39 a.
Block 51	
7	Exc. road, H.G. Leikvold
8	James Goodman
9 & 10	H.J. Ackley
11	Euphenia Ackley
P.O. Holland's Lot 4, Aud. Sub. Div. SE¼ SE¼ 1-93-37.	