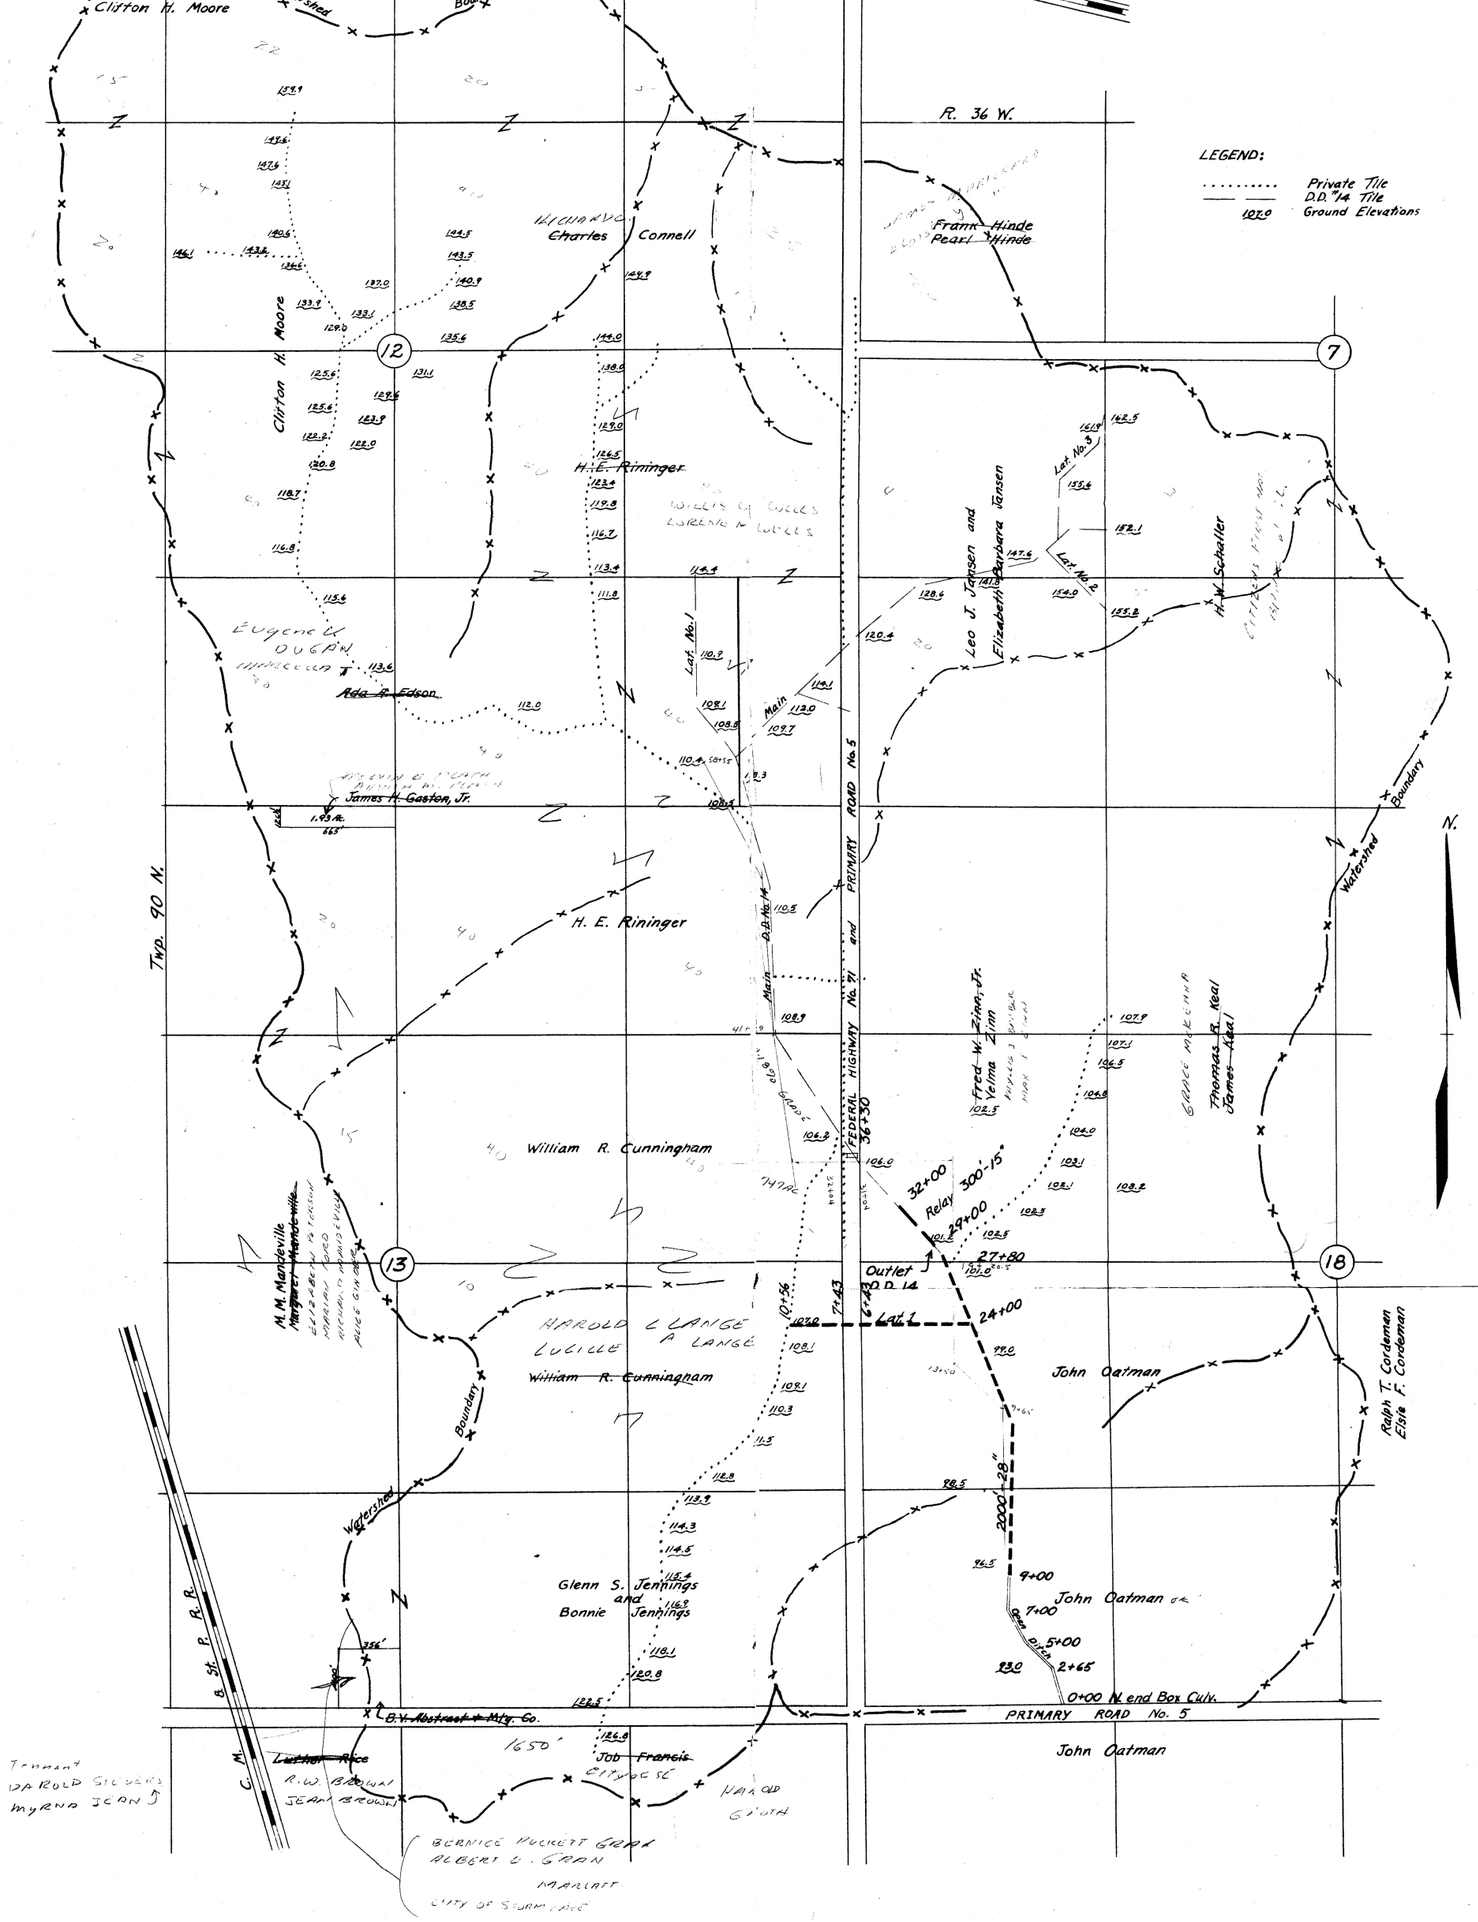

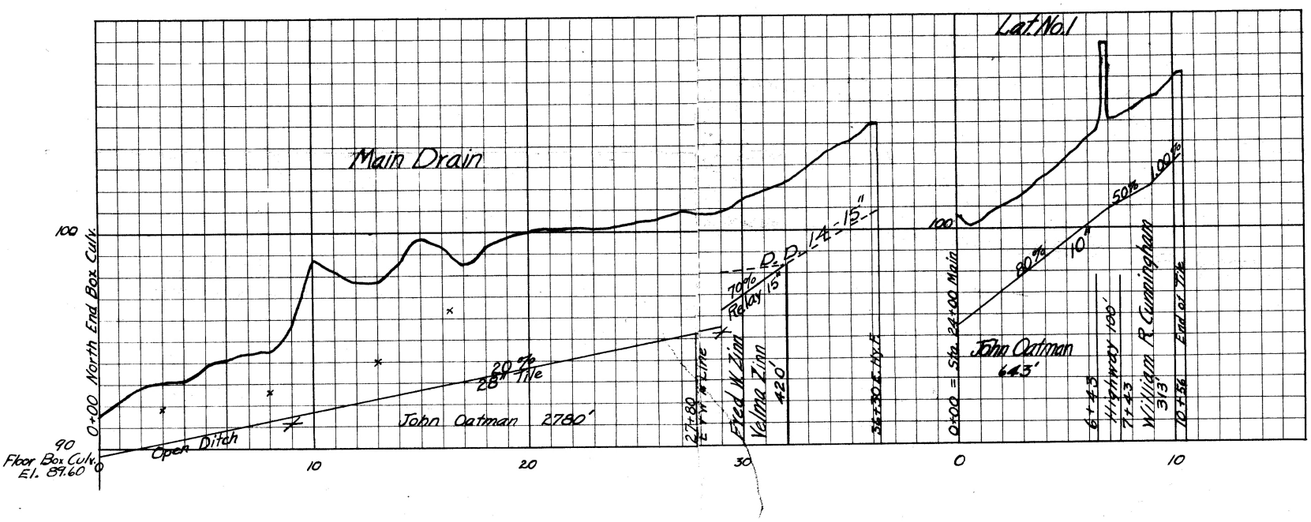

PLAT & PROFILE OF

DRAINAGE DISTRICT NO. 14 EXT.