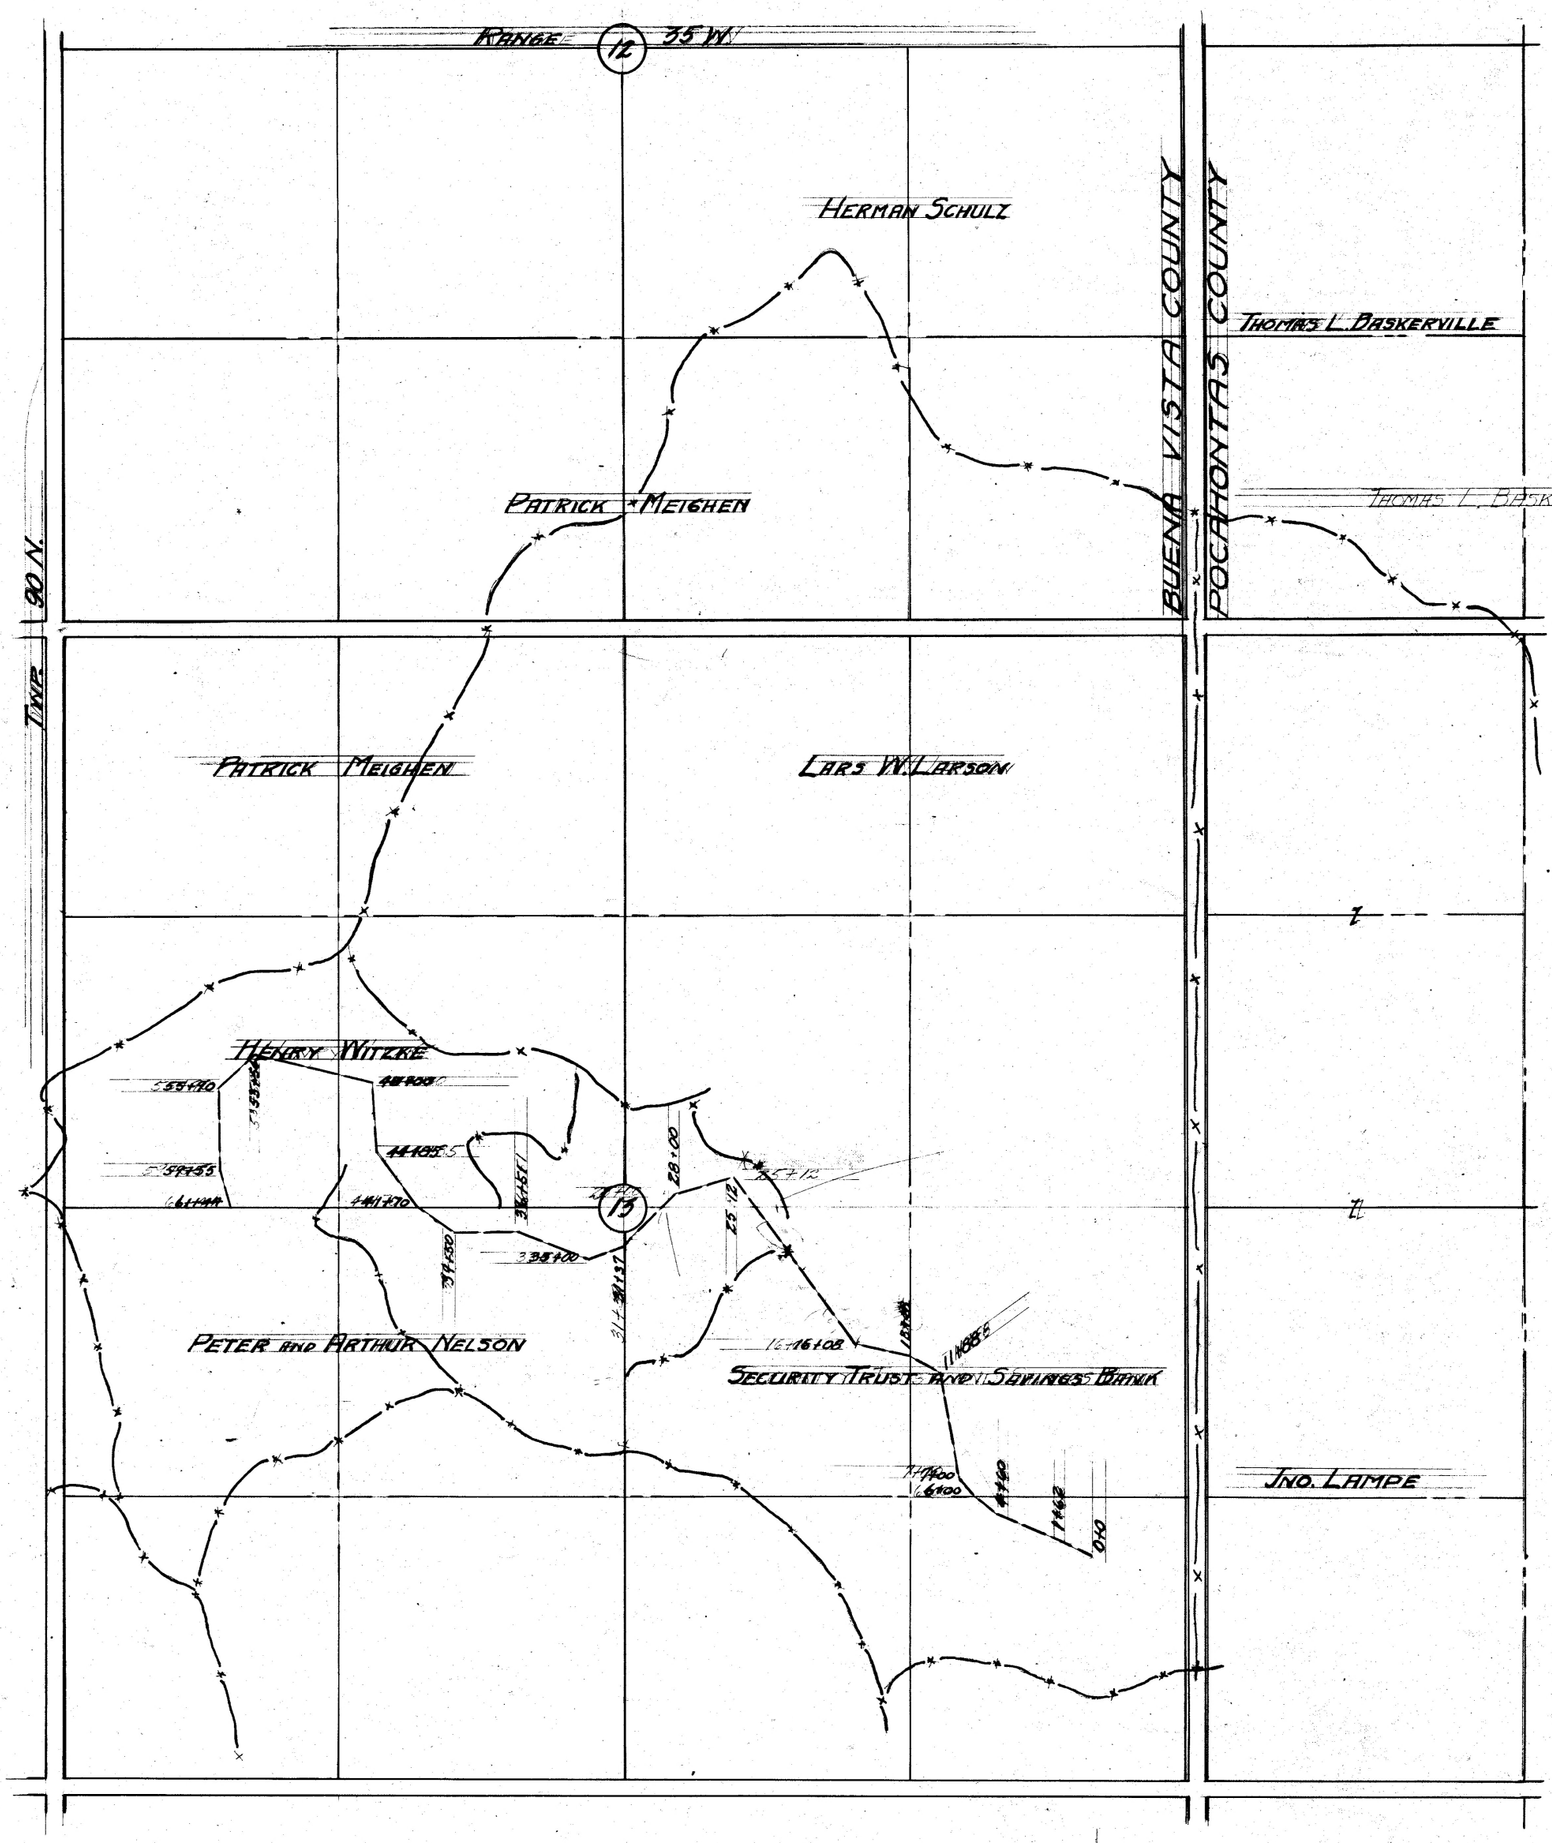

MAP OF
DRAINAGE DISTRICT 140
BUENA VISTA COUNTY IA.

HENRY WITZKE ET. AL. PETITIONERS

SCALE 1" = 500' R.H. CUNNINGHAM, ENGINEER

Storm Lake, Iowa. May 1921

N