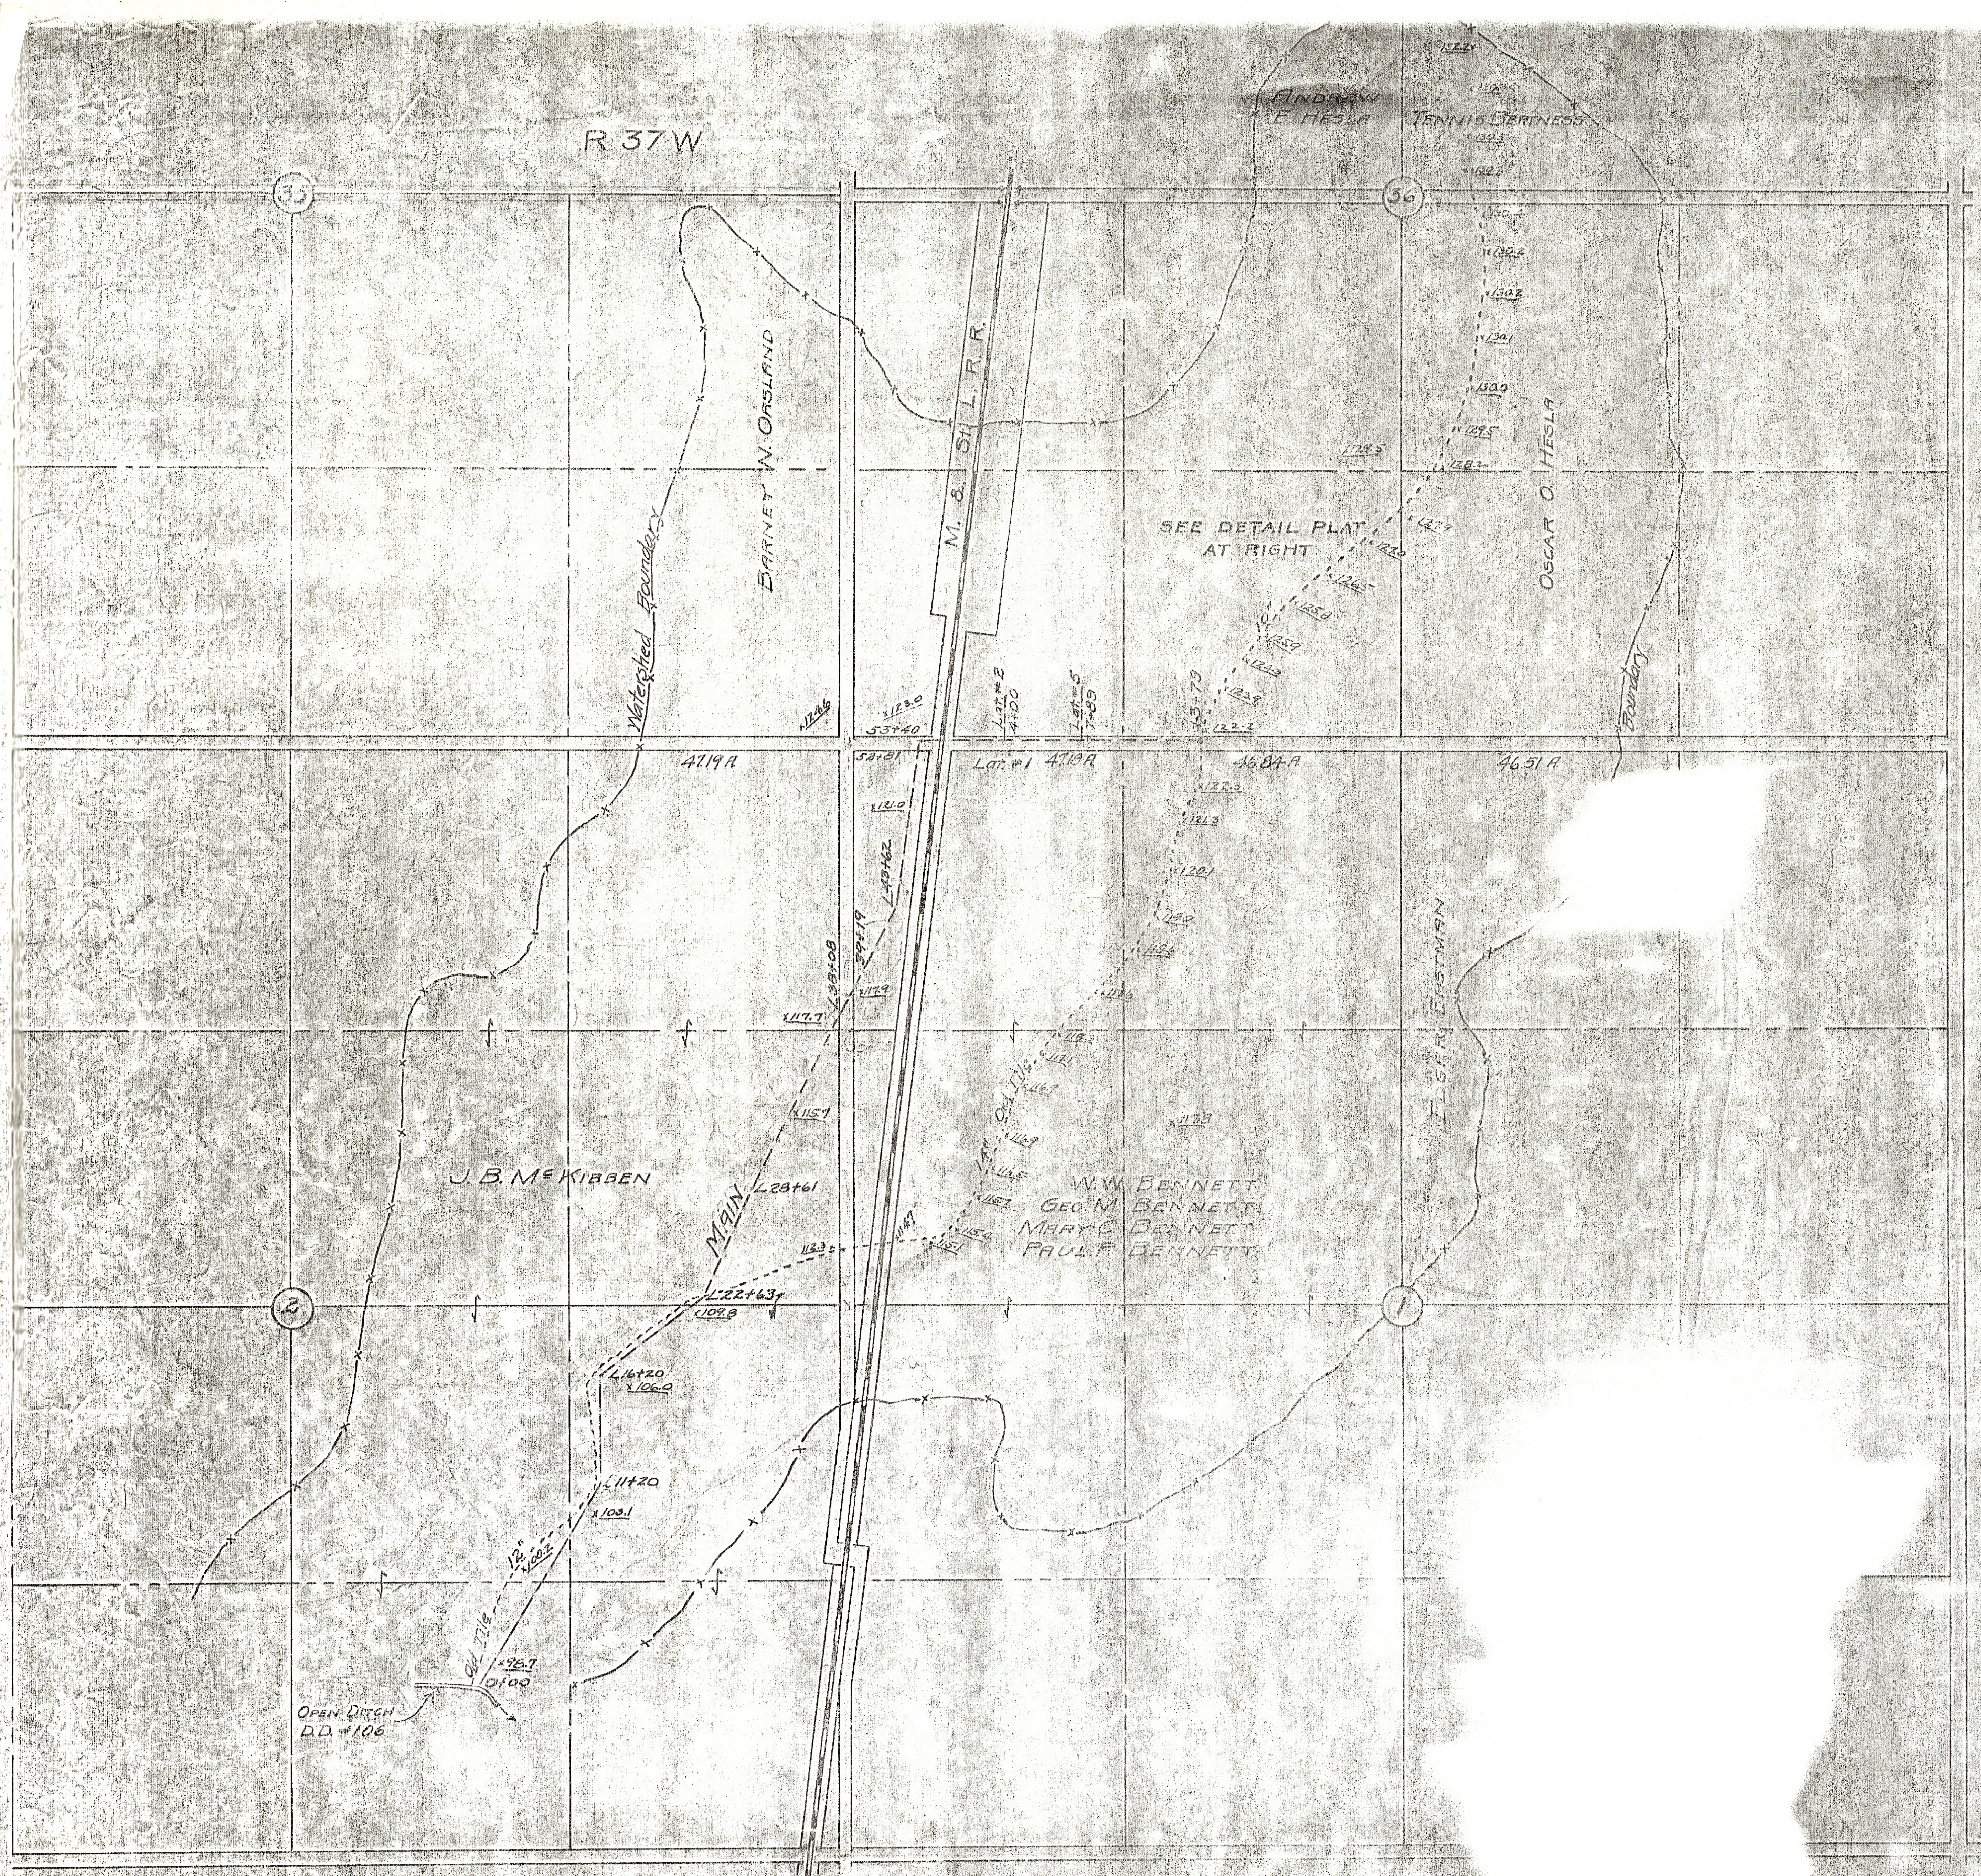
R 37W
T 92 N
35
36
2
1
Watershed Boundary
Boundary
BARNEY N. ORSLAND
M. & St. L. R.R.
SEE DETAIL PLAT AT RIGHT
OSCAR O. HESLA
ANDREW E. HESLA
TENNIS BERTNESS
J.B. McKIBBEN
MAIN
W.W. BENNETT
GEO. M. BENNETT
MARY C. BENNETT
PAUL F. BENNETT
EDGAR EASTMAN
47.19 A.
47.18 A.
46.84 A.
46.51 A.
Lat. #1
Lat. #2 4+00
Lat. #5 7+89
Open Ditch D.D. #106

Sta.	C.Bs.
3+40	2
3+00	4
+79	
3+75	
6+50	
3+00	
9+25	
13+30	
	4

MAP OF
DRAINAGE DISTRICT NO. 151
BUENA VISTA COUNTY, IOWA.

TOWN COUNCIL OF REMBRANDT PETITIONERS

SCALE 1" = 500 FT.
A.H. CUNNINGHAM, ENGINEER.
STORM LAKE, IOWA.
JANUARY 1, 1925.


36
HIGHWAY
PRIMARY ROAD NO. 4
B.N. ORSLAND
31 A.
M. & St. L. R.R.
RAIL ROAD AVE.
FIRST AVE.
BROADWAY
MAIN STREET
THIRD AVE.
FOURTH AVE.
PARK
HENRY HANSON
10.95 A.
MRS. MAGNUS OLSON
IND. SCHOOL DIST.
W.D. McGREW
J.K. HAROLDSON
OSCAR HESLA
42.5 A.
ORIGINAL TOWN
PINGEL'S ADD.
OUTCALTS ADD.
Lat. #1
Lat. #2
Lat. #5
Lat. #6
Lat. #7
Lat. #8
Lat. 2
10" Tile present
SAMUEL and AMANDA RYSTAD
DRAINAGE DISTRICT NO 151 SUB 1
SCALE 1" TO 20'
JUNE, 1983

DETAIL PLAT S.W.¼ SEC 36-93-37

PROPERTY OWNERS TOWN of REMBRANDT.

ORIGINAL TOWN SITE

BLOCK NO. 1

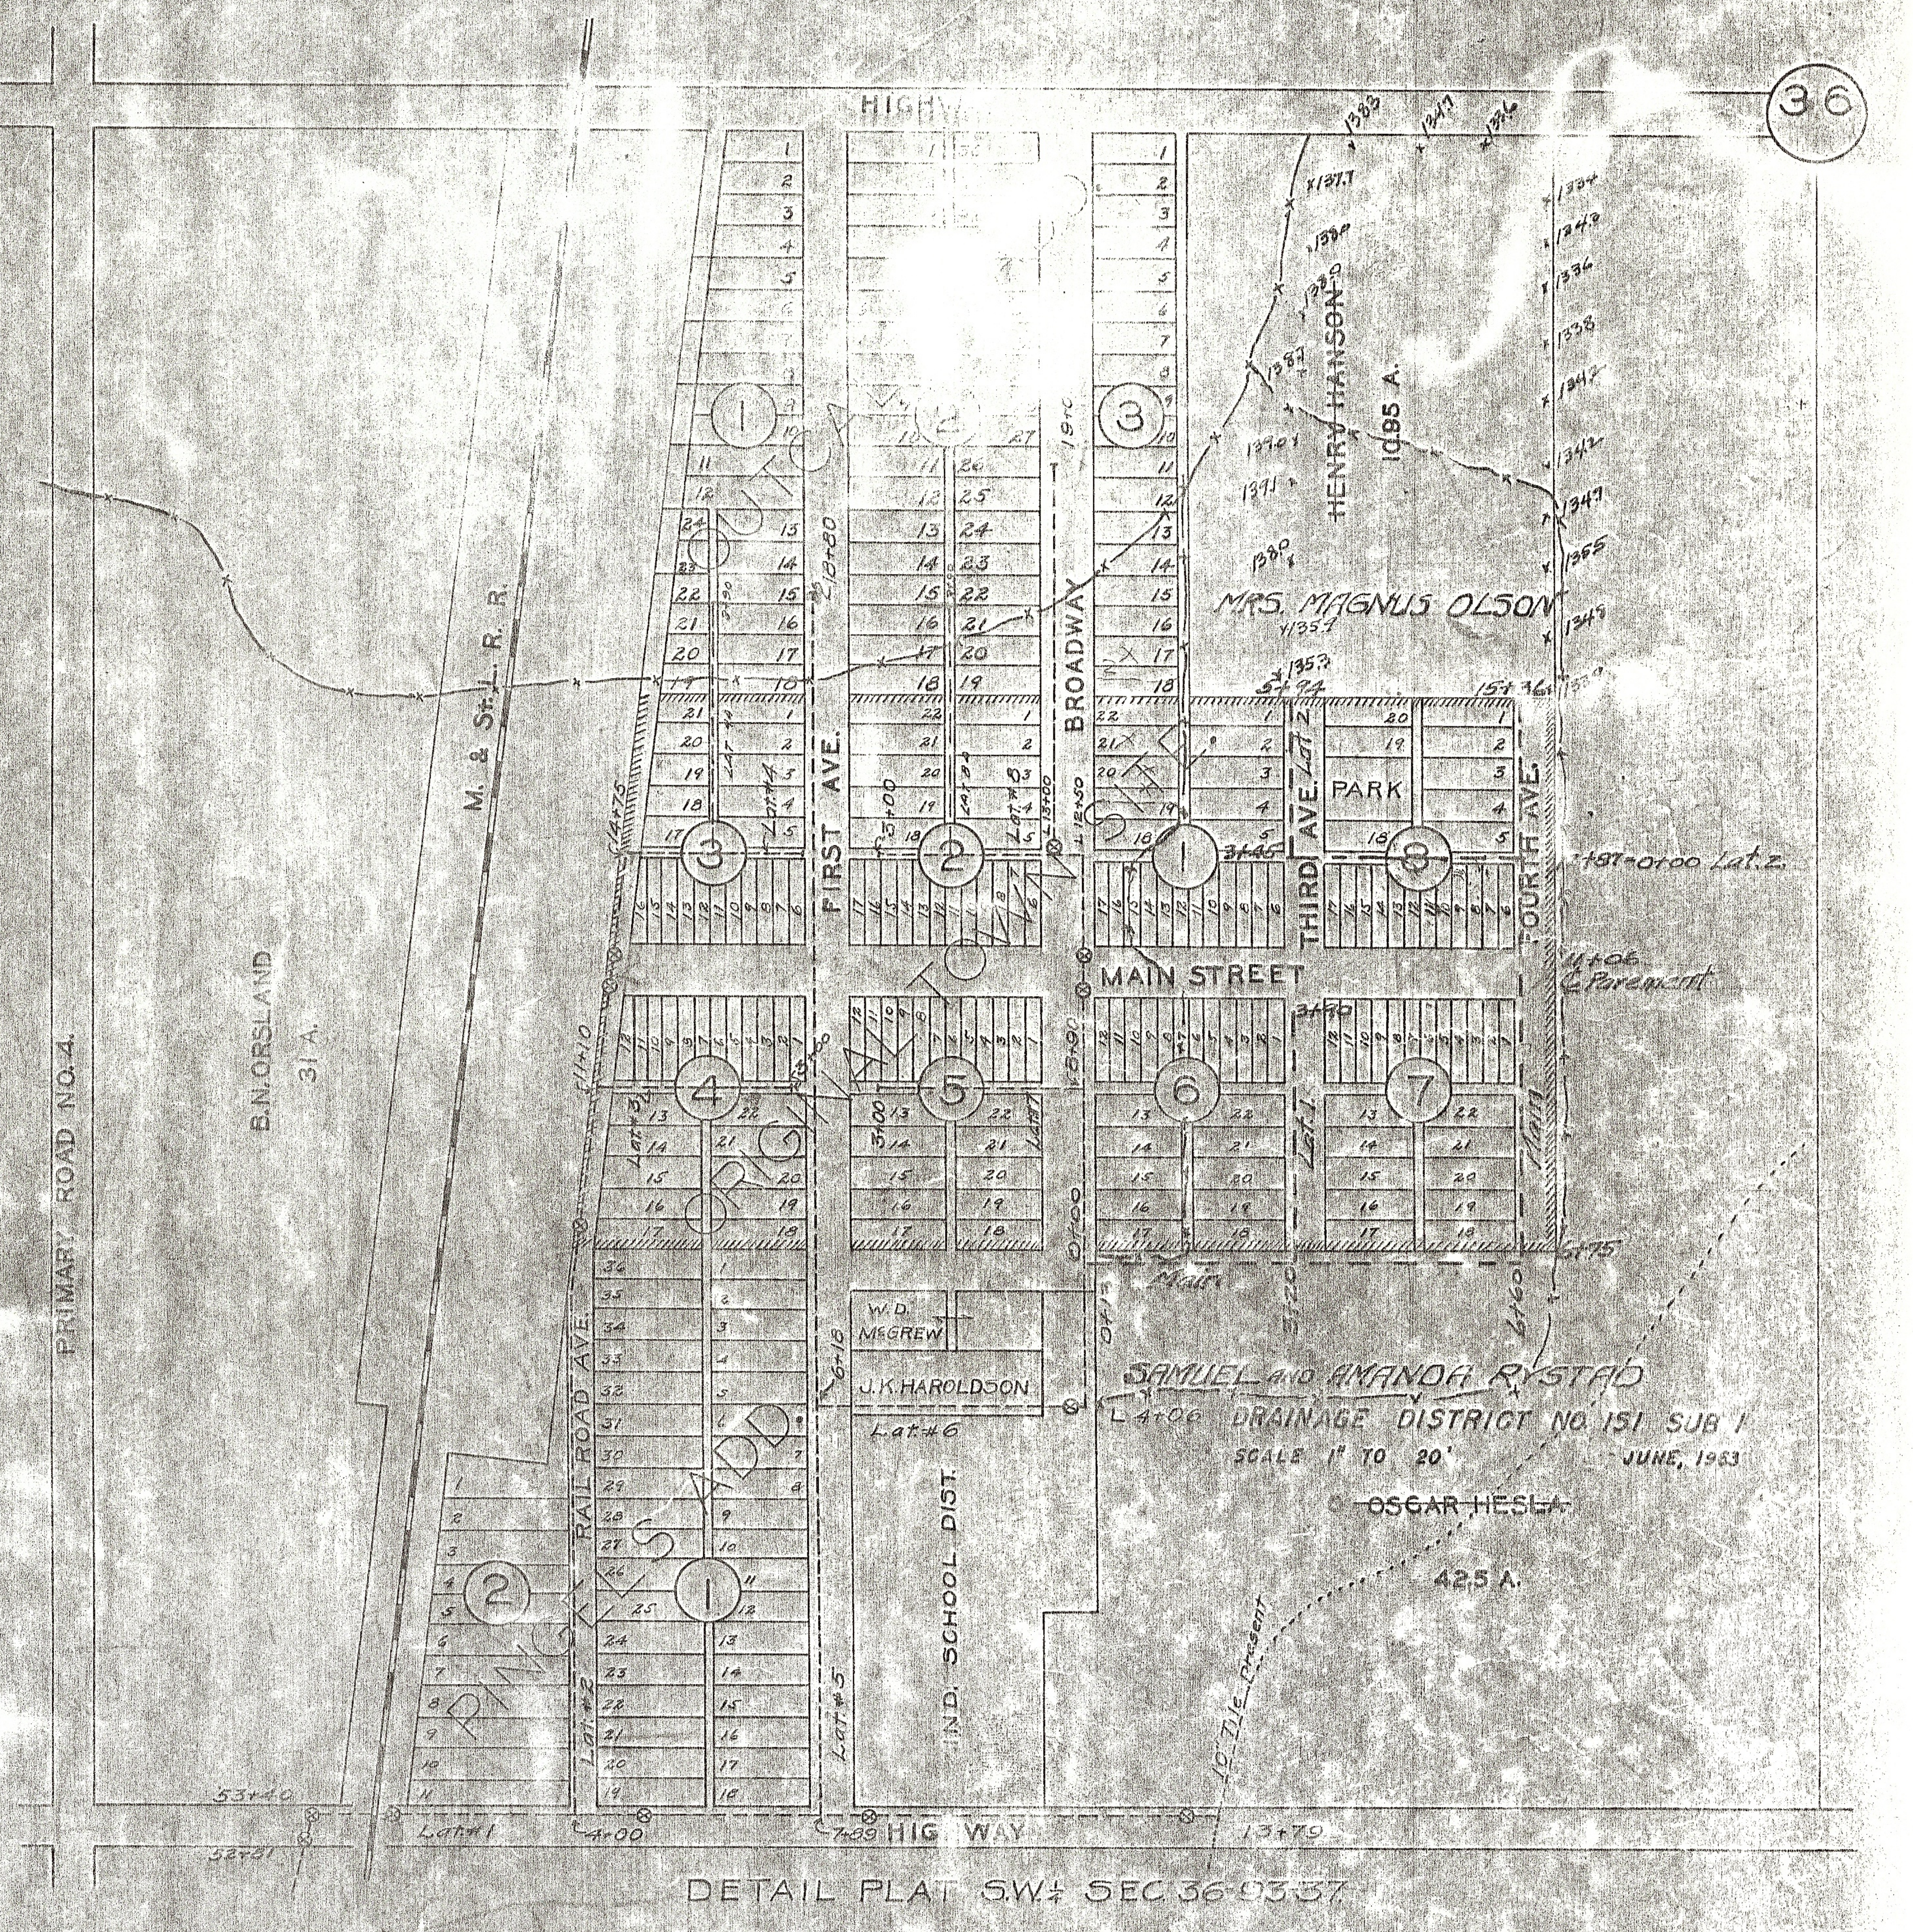Lot	
1 to 15	ABRAHAM H. BERGER
16, 17	METHODIST EPIS. CHURCH
18	H.A. DOYLE
19, 20	RASMUS OLE, ANNA LARSON
21, 22	OLIVER BERGER

BLOCK NO. 2

1,2,3,19,20	FRED SR & M.L. L[illegible]MEIER
4,5	HANS H. JOHNSON
6,7,8,9	G.A. SPIEGELBERGER
10	G.A. MILLER
11, 12	G.A. RYSTAD, O.J. HEGNA
13, 14	HENRY NEHRING
15	J.K HAROLDSON
16	MARGIT HAROLDSON
17	O.J. HEGNA
18	LILLIE C. BROOKS
21, 22	ELIZABETH ROLLINS

BLOCK NO. 3

1,2	SAMUEL RYSTAD
3,4	G.W. BROOKS
5	R.H. CAIN
6	G.A. SPIEGELBERG
7,8	JOHANN F. PINGEL
9,10	FARMERS STATE BANK
11	W.L. GULBRANSON
12	SAMUEL JOHNSON
13,14,15,16	LANE-MOORE LBR. CO.
17,18,19	CARL KIDMAN
20, 21	LOUIS MICHAELSON

BLOCK NO. 4

2	FIRST NATIONAL BANK
3,4,[illegible]	GEO. B. & GRACE ROBBINS
6	J.F. BYRNE
7,8,9,12	MANLEY C. MILLARD

BLOCK NO. 5

Lot	
1,2,3,4	ANNA BYRNE
5,6	SAMUEL RYSTAD
7	L. CANNOY
8	O.J. HEGNA, [illegible]A. RYSTAD, L.F. FINGEL
9	LURA A. KAUFMAN
10	MINA A. DOYLE
11, 12	C.A. A.O. & SAM'L RYSTAD
13,14,15	HILMA HICKMAN
16,17	ALGIE DAVIS ODOR
18,19	W.S. AMMONS
20,21,22	ANNA SIEFKEN SR.

BLOCK NO. 6

1,2,3	W.A. BARNES
4,5,6	R.L. & BERTHA C. CANNOY
7,8,9,10,11,12	1st METHODIST EPIS. CHURCH
13,16,17	OSCAR HANSON
14,15	AMANDA KROUT
18,19,20,21,22	JOHN MILLER

BLOCK NO. 7

1,2,3,4,5,6, & 16 to 22	MRS AMANDA KROUT
7,8	HAZEL F. BARNES
9,10	W.A. BARNES
11,12	HANS BECK
13	JOHN MILLER
14,15	HARRY P. KAUFMAN

BLOCK NO. 8.

1 to 19	ABRAHAM H. BERGER
City Park	TOWN of REMBRANDT
20	ANNA H. BERGER

OUTCALTS ADDITION

BLOCK NO. [illegible]

1,2	A[illegible]NCY FATTEN
3,4	[illegible]ST RYSTAD

BLOCK NO. 2

Lot	
1,2,3,4	SAMUEL JOHNSON
3,4	W.L. GULBRANSON
5,6	E.N. HESLA, E.H. EDWALL, A.O. RYSTAD
7,8,29,30	HENRY HANSON
9,10,11	MARTIN H. BERGER
12	NORWEGIAN EVAN. LUTH. CHURCH
13,24	TOWN OF REMBRANDT
14	OSCAR O. HESLA
15,16	HALVOR TEDEMANSON
17,18	IDA SCHLUNTZ
19,20,21	MARTIN H. BERGER
22	SELMA WALDRON
23	CONRAD J. PETERSON
25	GUNDA L. PETERSON
26	JOYCE A. CHASE
27,28	E.H. EDWALL
31,32	MISS LENA C. SIEFKEN
33	D.J. SIEFKIN
35,36	FRANK B. MILLER

BLOCK NO. 3

1,2,3,4,5,6	MISS LENA C. SIEFKEN
7,8	MRS OSCAR NORBY
9,10,11	LILLIE M. HICKMAN
12,13,14,15,16,17,18	MARTIN H. BERGER

PINGELS ADDITION

BLOCK NO. 1

N½ 1	J.K HAROLDSON
S½ 1,2,3	J.F. PINGEL
4, N½ 5	GEO. BRANDVOLD
S½ 5, 6, 7, N½ 8	HARRY H. COVEY
S½ 8, 9, 14, 15, 16	J.F. PINGEL
[illegible]	A[illegible]
[illegible]	L.[illegible]