


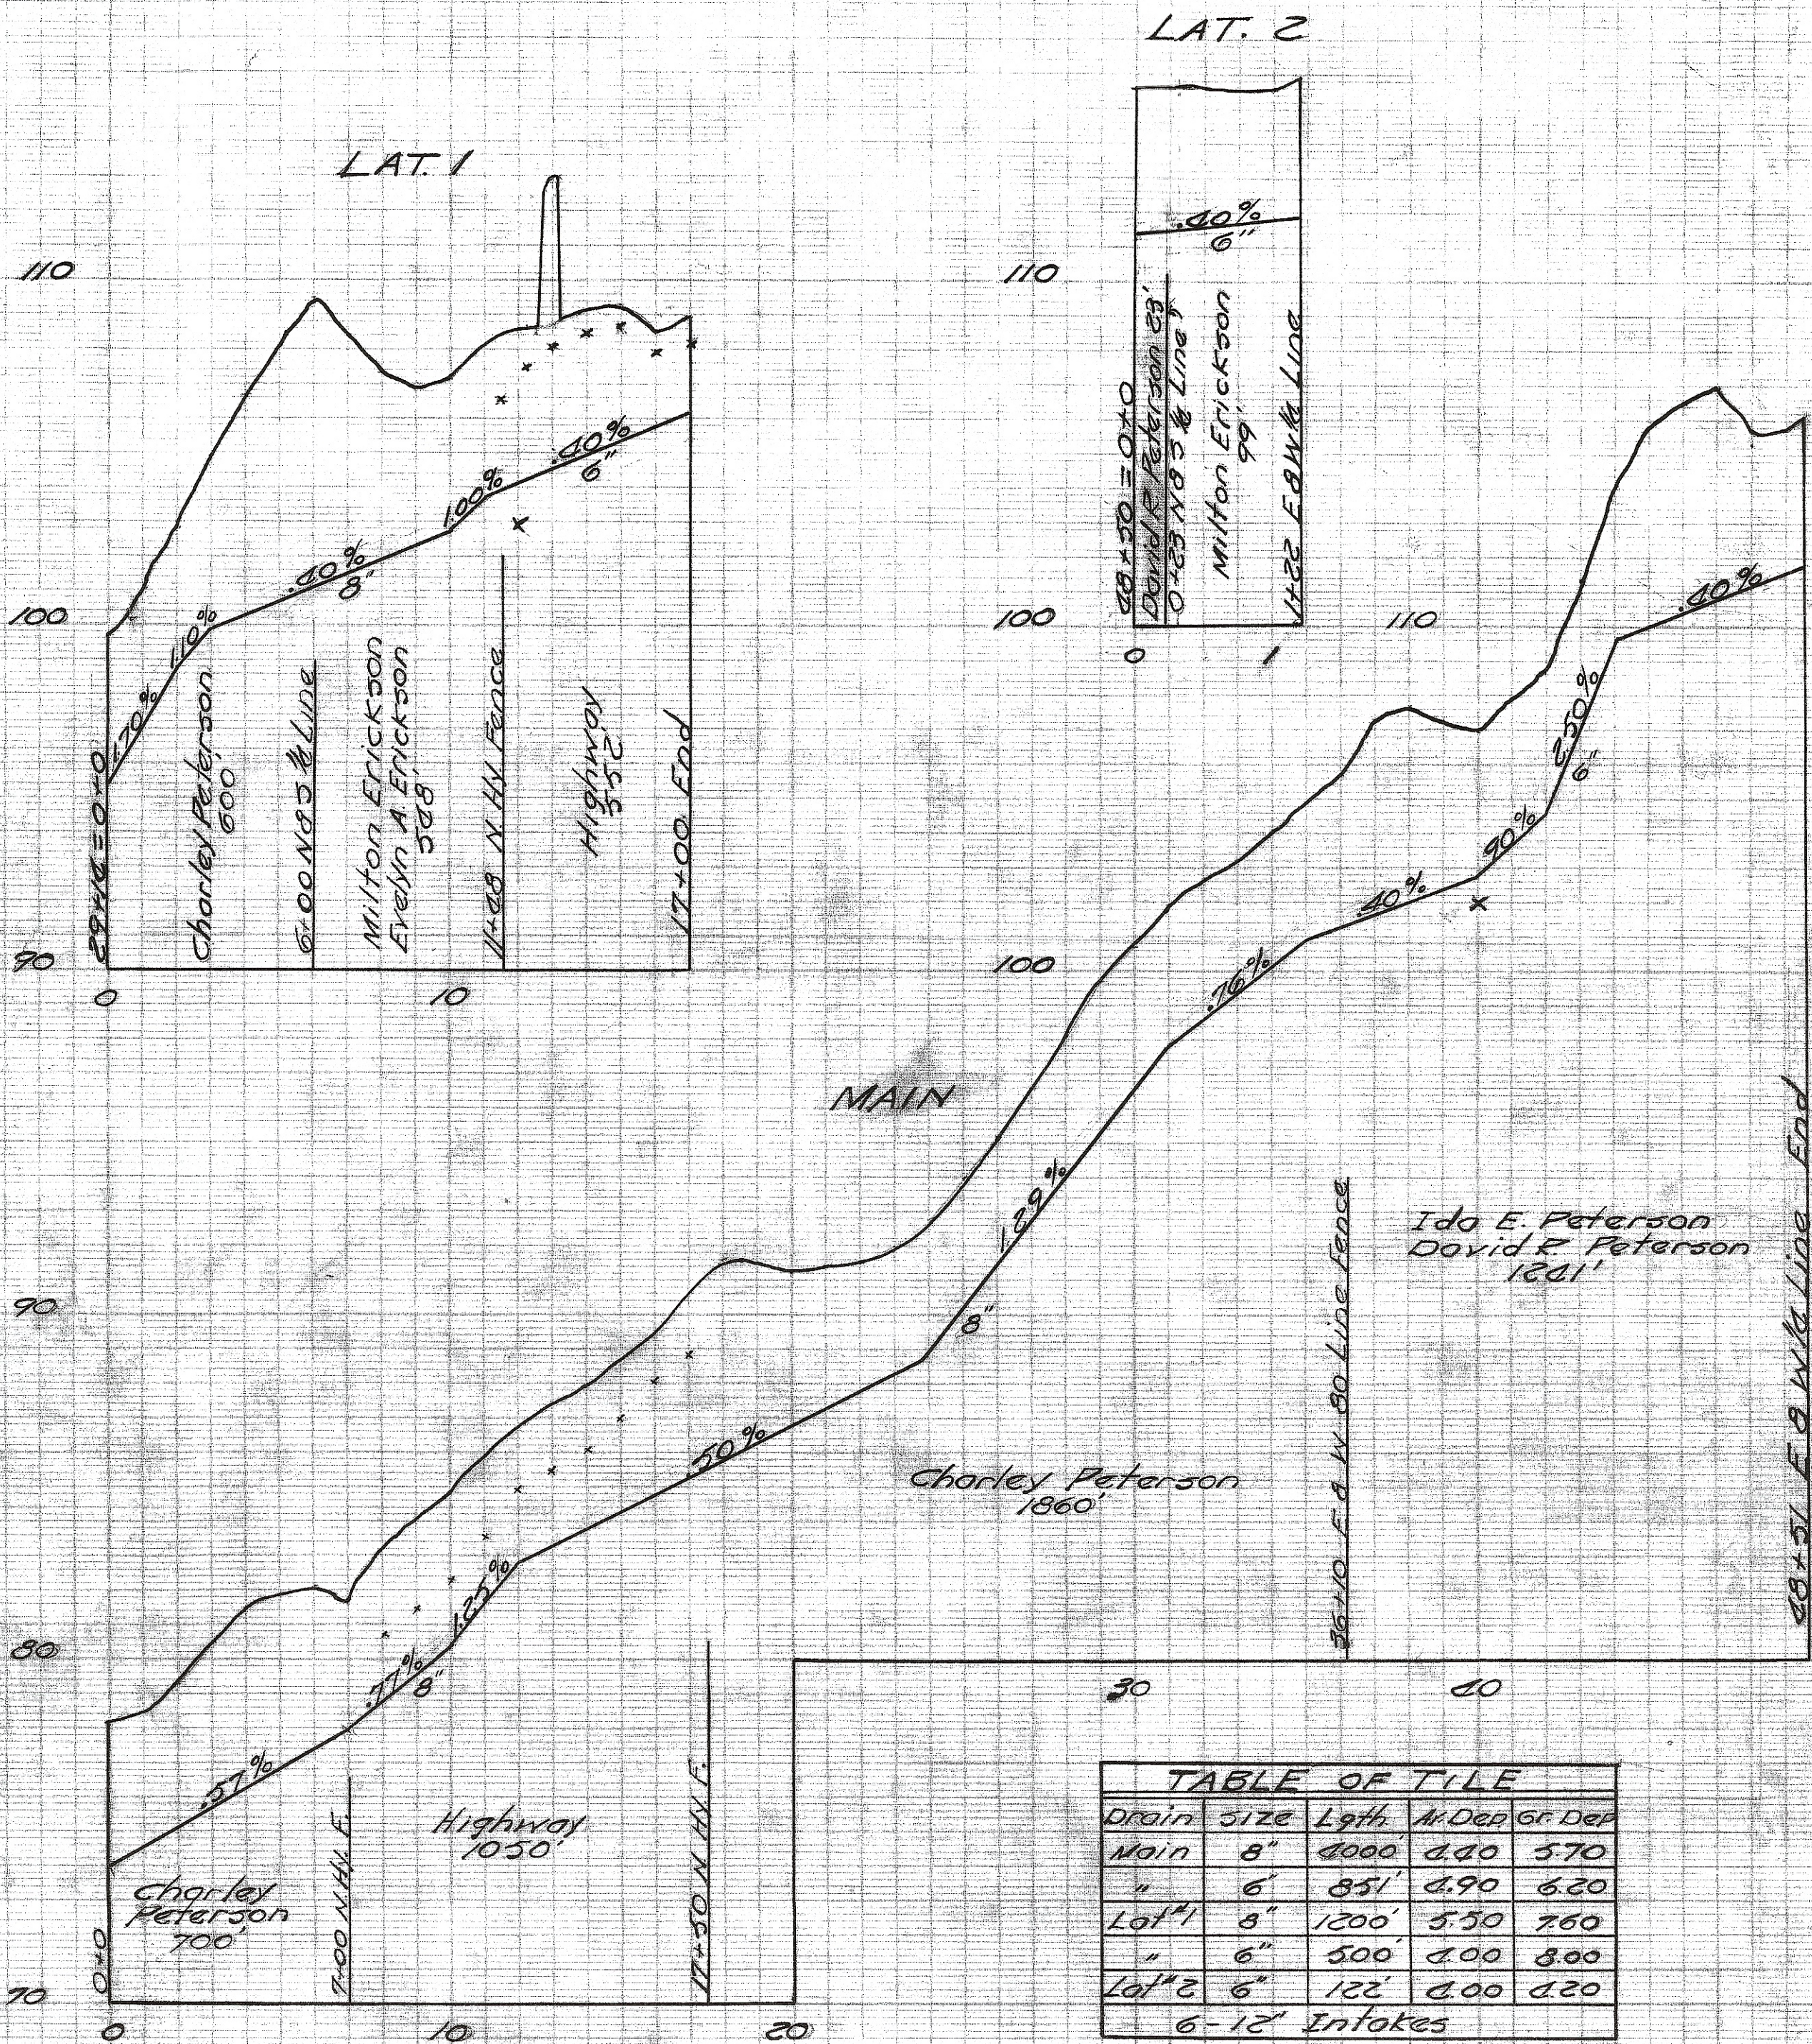

# PROFILE OF DRAINAGE DISTRICT NO. 169 BUENA VISTA COUNTY IOWA

MILTON ERICKSON ET AL

PETITIONERS

SCALE  $\frac{1}{2}$ " = 10'

A. H. CUNNINGHAM, ENGR.

STORM LAKE, IOWA

MAY, 1942