



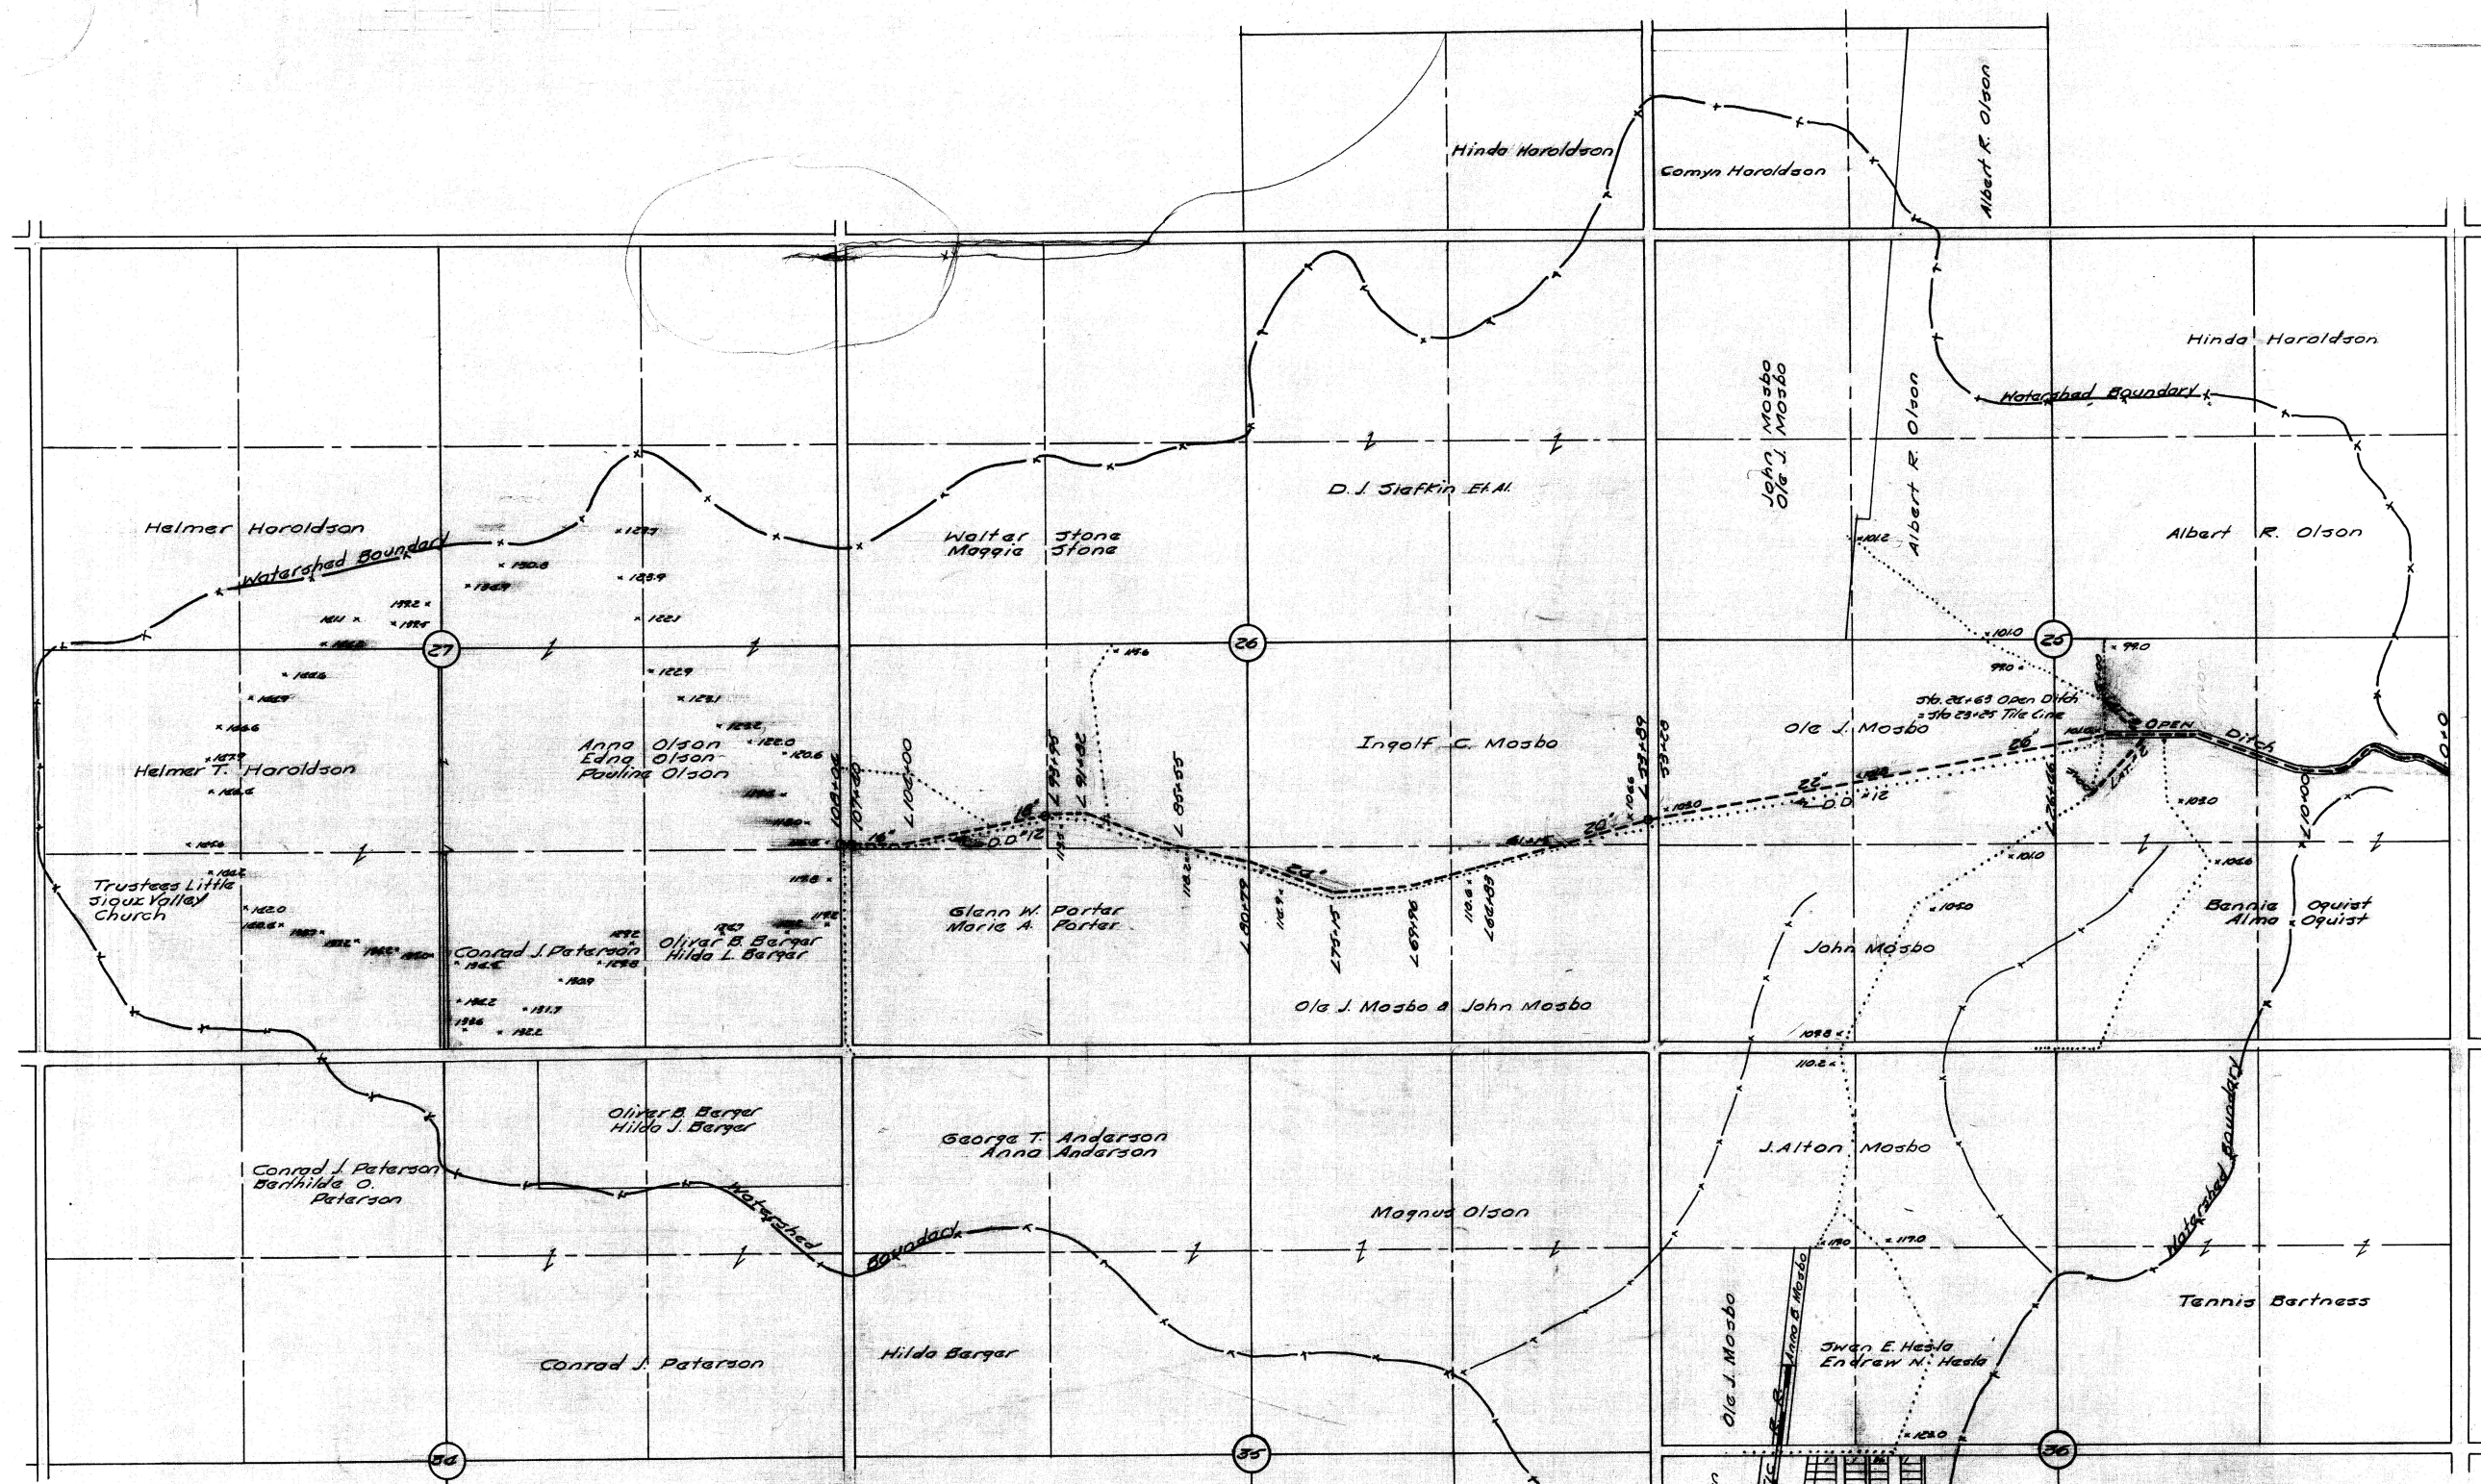

MAP OF
DRAINAGE DISTRICT NO. 173
BUENA VISTA COUNTY IOWA

GLENN W. PORTER ET AL.
STORM LAKE, IOWA
SCALE 1" = 500'

PETITIONERS
December 1912
A.H. CUNNINGHAM, ENGINEER

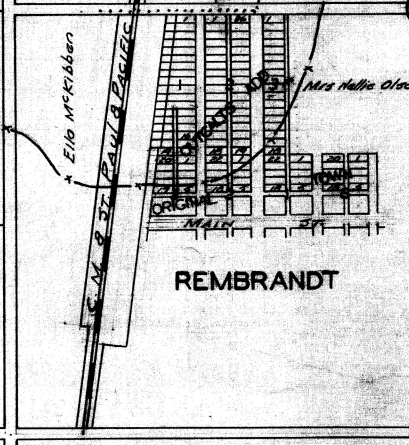

REMBRANDT

