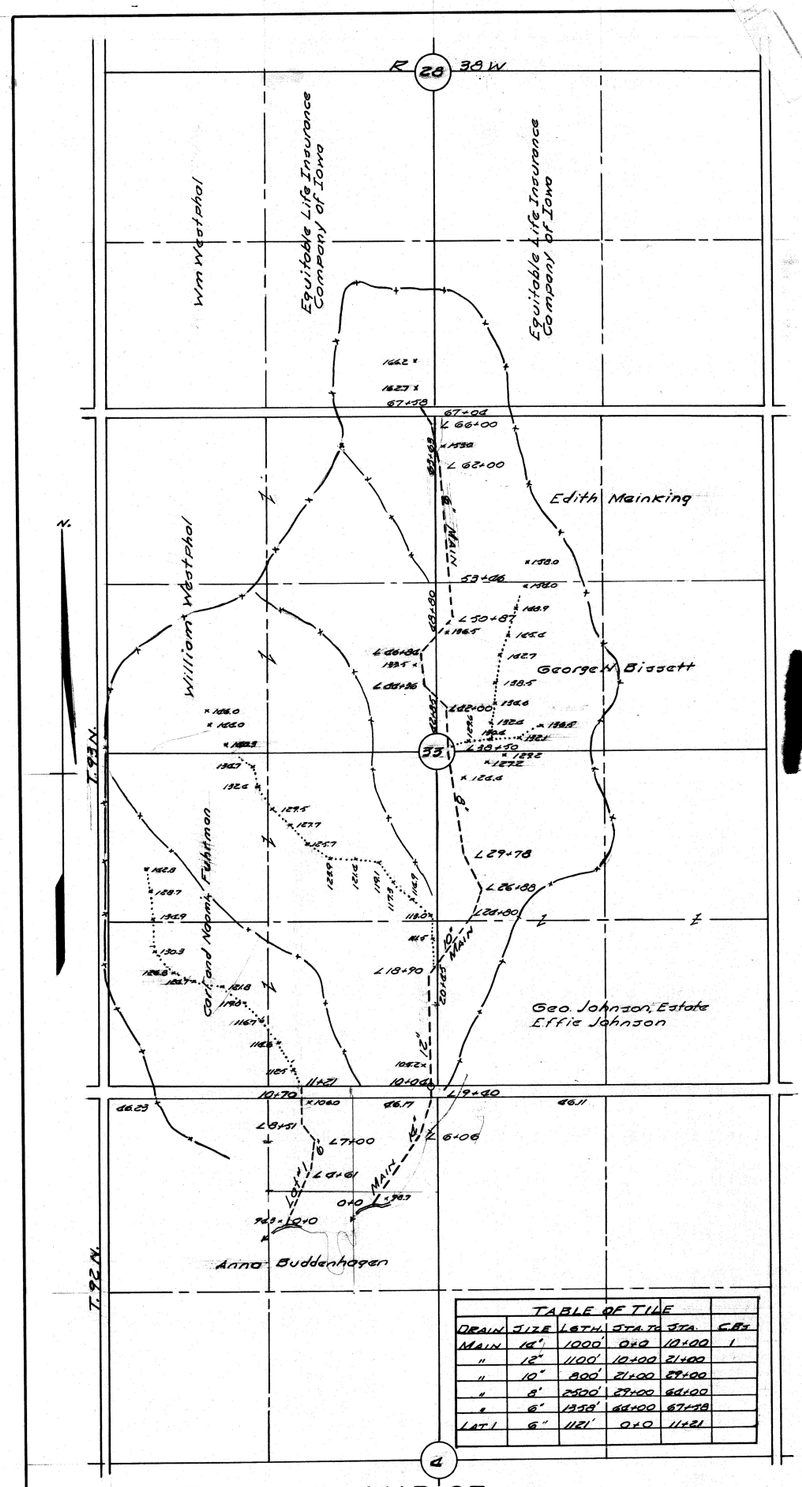

MAP OF
DRAINAGE DISTRICT NO. 175
BUENA VISTA COUNTY IOWA

GEORGE N. BISSETT ET AL.
STORM LAKE, IOWA
SCALE 1" = 500'

PETITIONERS
DECEMBER, 1966
A. H. CUNNINGHAM, ENGR