

PROFILE OF DRAINAGE DISTRICT NO. 178

BUENA VISTA COUNTY IOWA

Ira Heikans Et Al.


Petitioners

Storm Lake, Iowa

February, 1927

Scale = $\frac{1.0}{100}$

A. H. Cunningham Engr.

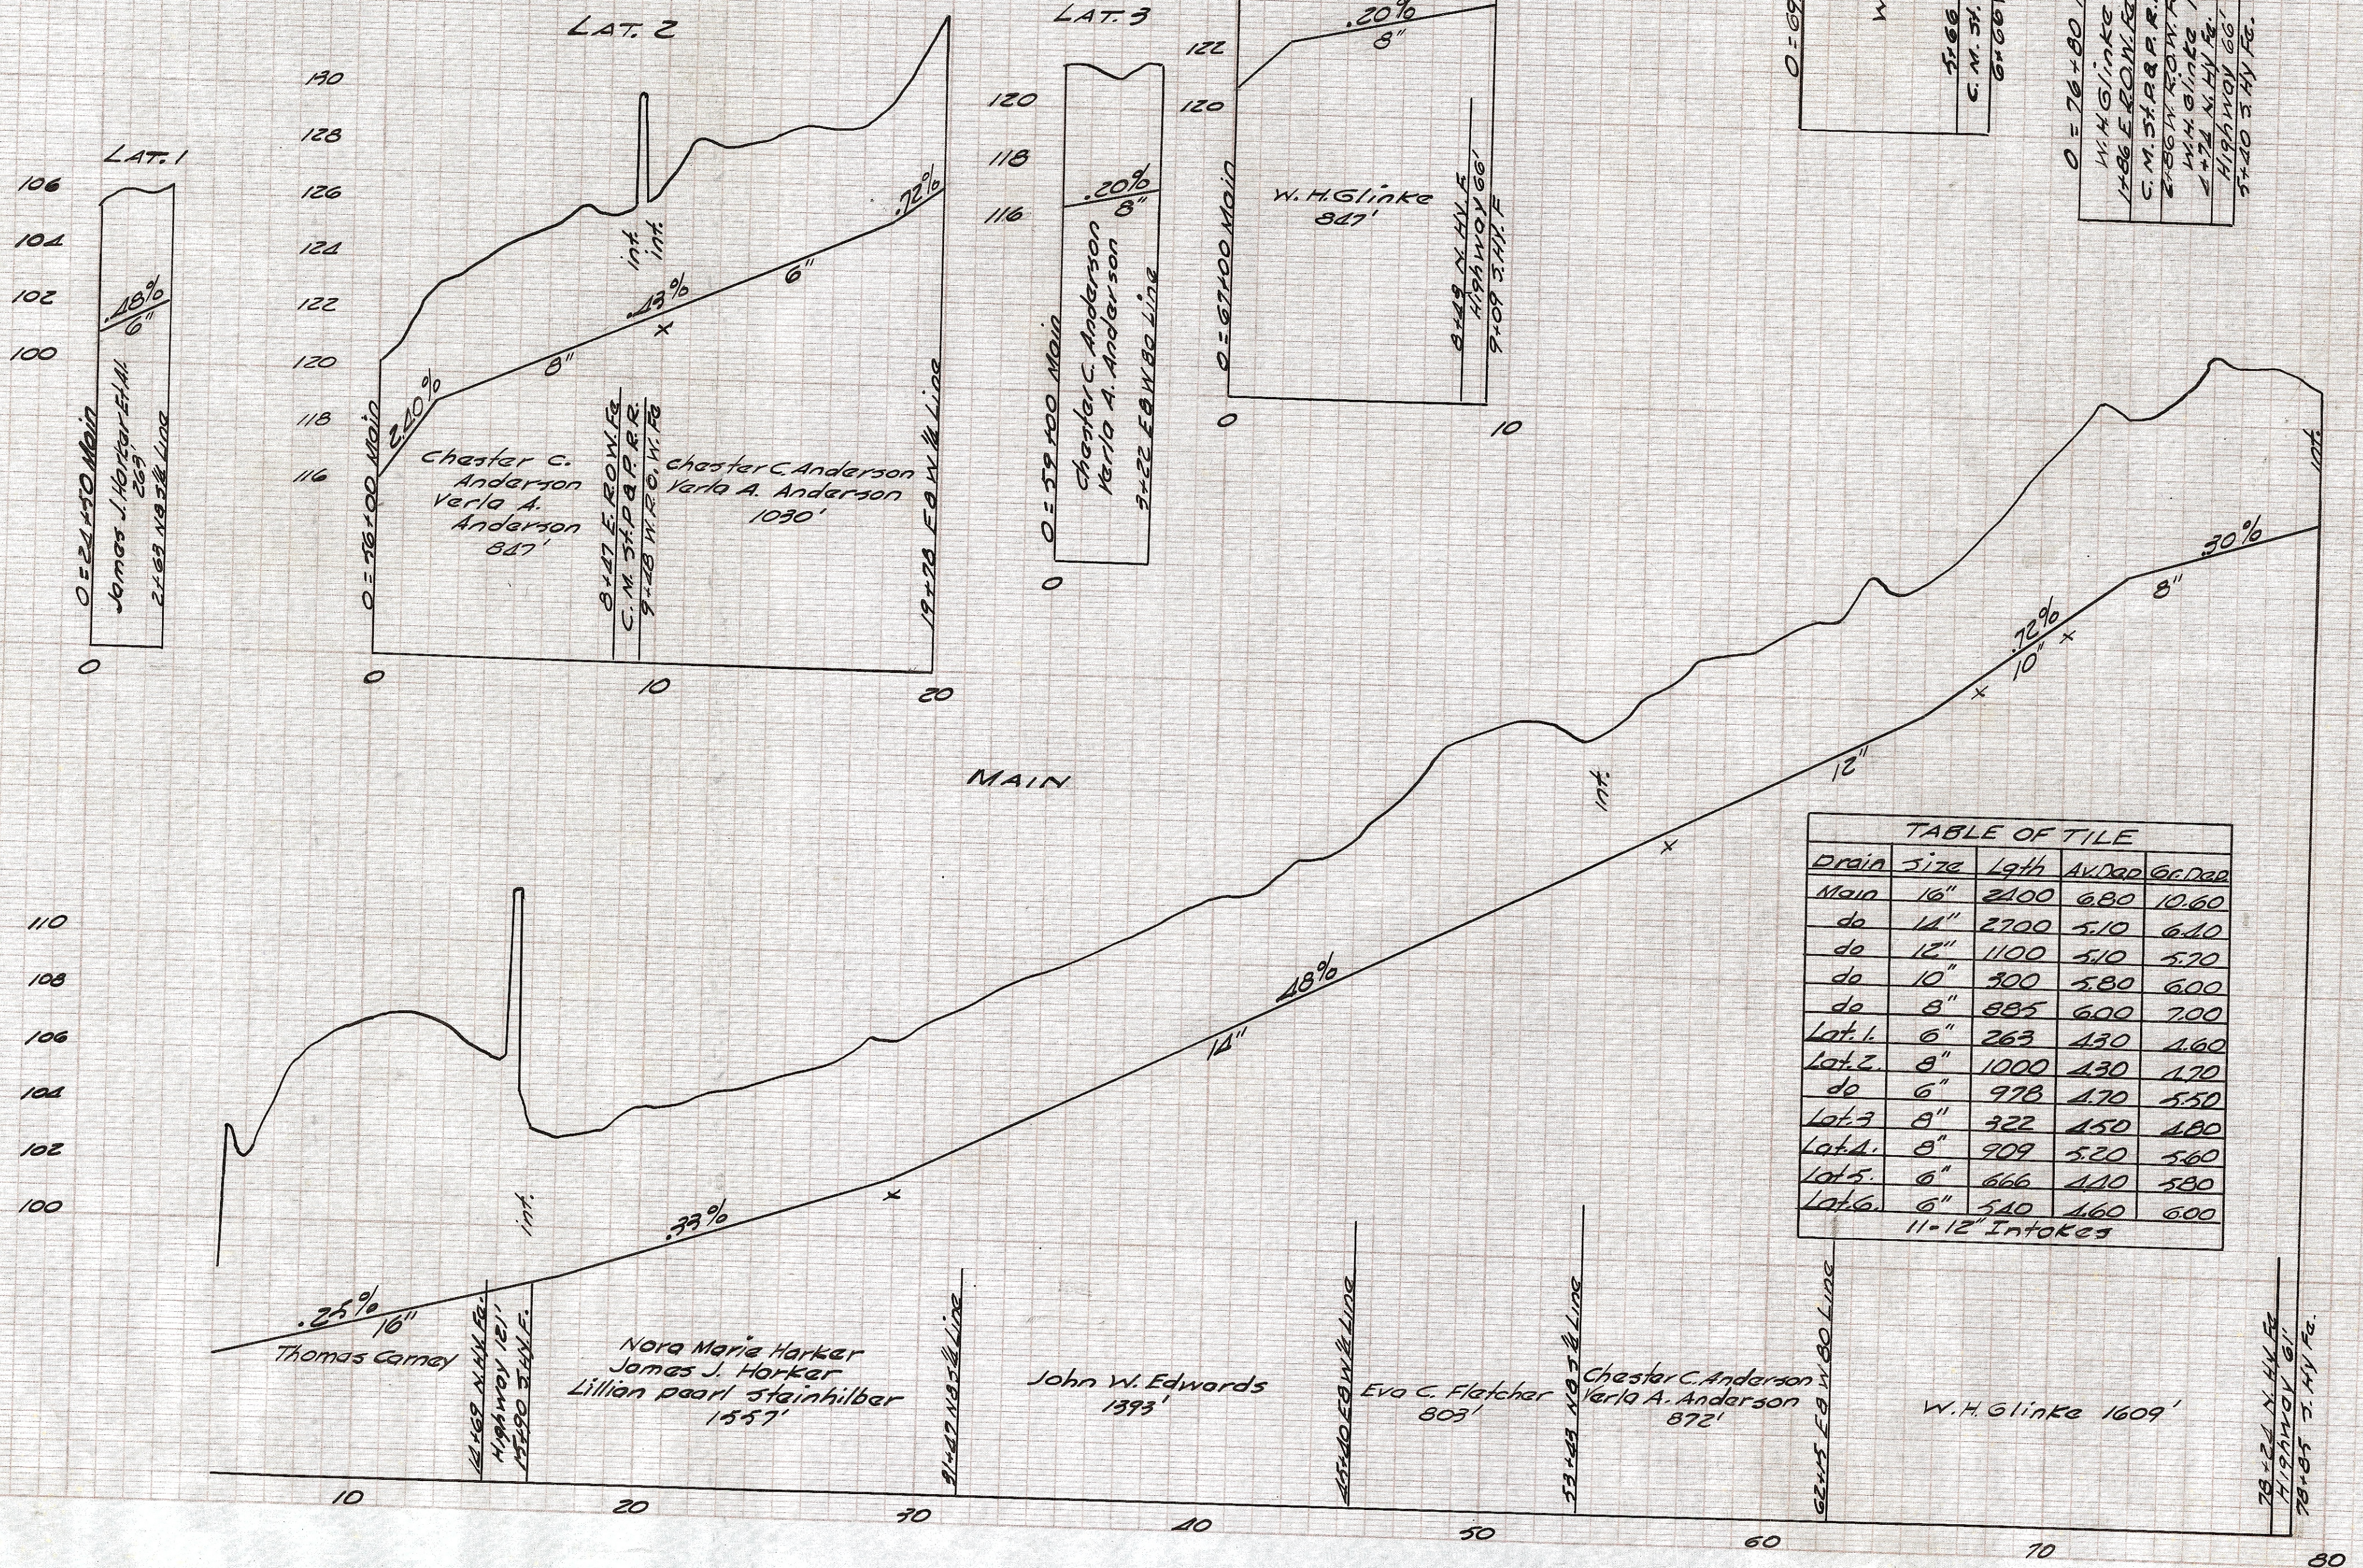

Drain	Size	Length	Area	Cost
Main	12"	2100	6.80	10.60
do	14"	2700	5.10	6.40
do	12"	1100	5.10	5.70
do	10"	300	5.80	6.00
do	8"	885	6.00	7.00
Lat. 1	6"	263	4.30	4.60
Lat. 2	8"	1000	4.30	4.70
do	6"	978	4.70	5.50
Lat. 3	8"	322	4.50	4.80
Lat. 4	8"	909	5.20	5.60
Lat. 5	6"	666	4.10	5.80
Lat. 6	6"	540	4.60	6.00
11-12 Intakes				