PLAT OF PART OF PROPOSED DRAINAGE DISTRICT NO. 205

PAUL WENGER ETAL PETITIONERS

SCALE 1"=600' FEB. 1974 DAREL D. BURNS ENGINEER

WATERSHED BOUNDARY LINE
PROPOSED OPEN DITCH
NATURAL STREAM
TILE LINES
GROUND ELEVATIONS 300.0
PROPOSED SURFACE DRAIN PIPE

R-35W

ALICE SPRAGG
RAY A. SPRAGG
BERNADINE GEE

ROBERT A. FRANZMEIER

EVERETT A. NORDINE
SANDRA T. NORDINE

UNIVERSAL MOTORS INC.
ROCHESTER, MINN.

MILDRED E. ANDERSON
50 AC.

ESTHER V. LOVING
ELWOOD J. LOVING
JEROME A. LOVING
LORRAINE

HILBURE YOUNGBERG

RICHARD A. ELLRICH
COLLEEN M. ELLRICH

WALTER H. FRANZMEIER

ARTHUR V. ANDERSON

DELWIN D. OTTEMAN
MEDA B. OTTEMAN

FRIEDA M. CONLIN JOHNSON
CHRISTINE TURNQUIST
JOHN PAUL CONLIN
MICHAEL R. ROSE
JOHN LAWRANCE CONLIN
RAYMOND L. CONLIN
WILLIAM CONLIN

SEC 33
SEC 34
SEC 35
SEC 36

OLIVER WILLS
INEZ WILLS

ADELEAN I. YOUNGBERG

MARTIN O. ANDERSON
FRITZ G. ANDERSON
ELMER LOVING TRUSTEES
GLADYS ANDERSON

MORRIS R. PETERSON
DONALD E. PETERSON

ELMER E. HENNINGSON

WILLIAM PETERSON
EDWARD PETERSON
MARTIN O. ANDERSON
GLADYS ANDERSON

ELMER E. HENNINGSON
AMENDA GERKE

MILDRED KERLIN COLEGROVE

EMIL PETERSON
E 140 AC.

W 25.65 AC.

AUGUST E. REBHUHN
MARGARET A. REBHUHN

MYRTLE A. ROBERTS

JENS J. ANDERSON

HOMER A. ROBERTS

SEC 4
SEC 3
SEC 2
SEC 1

CAROLINE K. SIEVERS

WILLIAM B. THIEMAN

KENNETH L. BURGETT
CONSTANCE BURGETT

MARIE HARKER MARSHALL

JAMES J. HARKER

VERNON A. SIEVERS
MARGARET SIEVERS

WAYNE A. PYLE

HOMER A. ROBERTS
JAMES A. ROBERTS

JENNIE L. PUTMAN
MRS. HAZEL KIDDER

HOMER O. PUTMAN
DORIS PUTMAN

CHARLES W. THIEMAN

LORRAINE BROWN
ERWIN D. THIEMAN
CLEONE C. MEITZEL
MAXINE L. FUGETT
LARRY J. THIEMAN

HATTIE C. PETTERSON

WILLIAM C. OTTEMAN

DELWIN D. OTTEMAN
MEDA B. OTTEMAN

DELWIN D. OTTEMAN
MEDA B. OTTEMAN

ELWOOD C. LAMPE
VERNA M. LAMPE

DD 45

WILLIAM C. OTTEMAN
EHLER OTTEMAN

PAUL C. WENGER
MARY LOU WENGER

FRED H. GROSSHAUSER

ROY LAURTISEN

WILBERT H. WITZKE
EMMA WITZKE

EDWARD D. BARTELS
EDWIN RICHTER

ORVILL SIEVERS

WALTER D. SIEVERS
N 60 AC.

IRENE MOSER
LUCILLE MOHR

WILBERT H. WITZKE
EMMA WITZKE

CATHERINE WITZKE

BENJAMINE DAVID WESTMORELAND
ANN E. (BETTY) WESTMORELAND

CLARA 295.4 GRIFFEL
S 100 AC.

EDWARD D. OTTEMAN
ALMA OTTEMAN

LOUIS FRED OTTEMAN

WILBERT H. WITZKE
EMMA
E. WITZKE

L. H. LEHMHUHL

EDWARD C. TOOMER
EVELYN TOOMER

EDWARD C. TOOMER

JULIAN F. CHENEY

EMERY VERNA WILSON
WILSON

OTTO F. MOHR
KATHERINE MOHR

LOUIS F. OTTEMAN

MYRON L. SIEVERS
JANE M. SIEVERS

MELVIN L. KISCHER
ELAINE E. KISCHER

DD 32

CORNBELT POWER CO-OP
10 AC.

H. E. OTTEMAN

ARTHUR A. DIERWECHTER

MARION LYNCH

GUY J. BURDITT

WALTER D. SIEVERS

JOHN W. AKIN

AUGUST E. REBHUHN

ESTHER GRIFFEL

MILDRED B. AHNTHOLZ

MAURICE K. CAMPBELL

CLARA HERRON
DONALD HERRON
MARDIS HEADMAN

MYRTLE E. ELLISON
EVELYN LOUISE ELLISON

MALINDA HEMMINGSEN

COON TOWNSHIP SCHOOL

FRANCIS T. VANDERHEIDEN

R-35W

COON TOWNSHIP

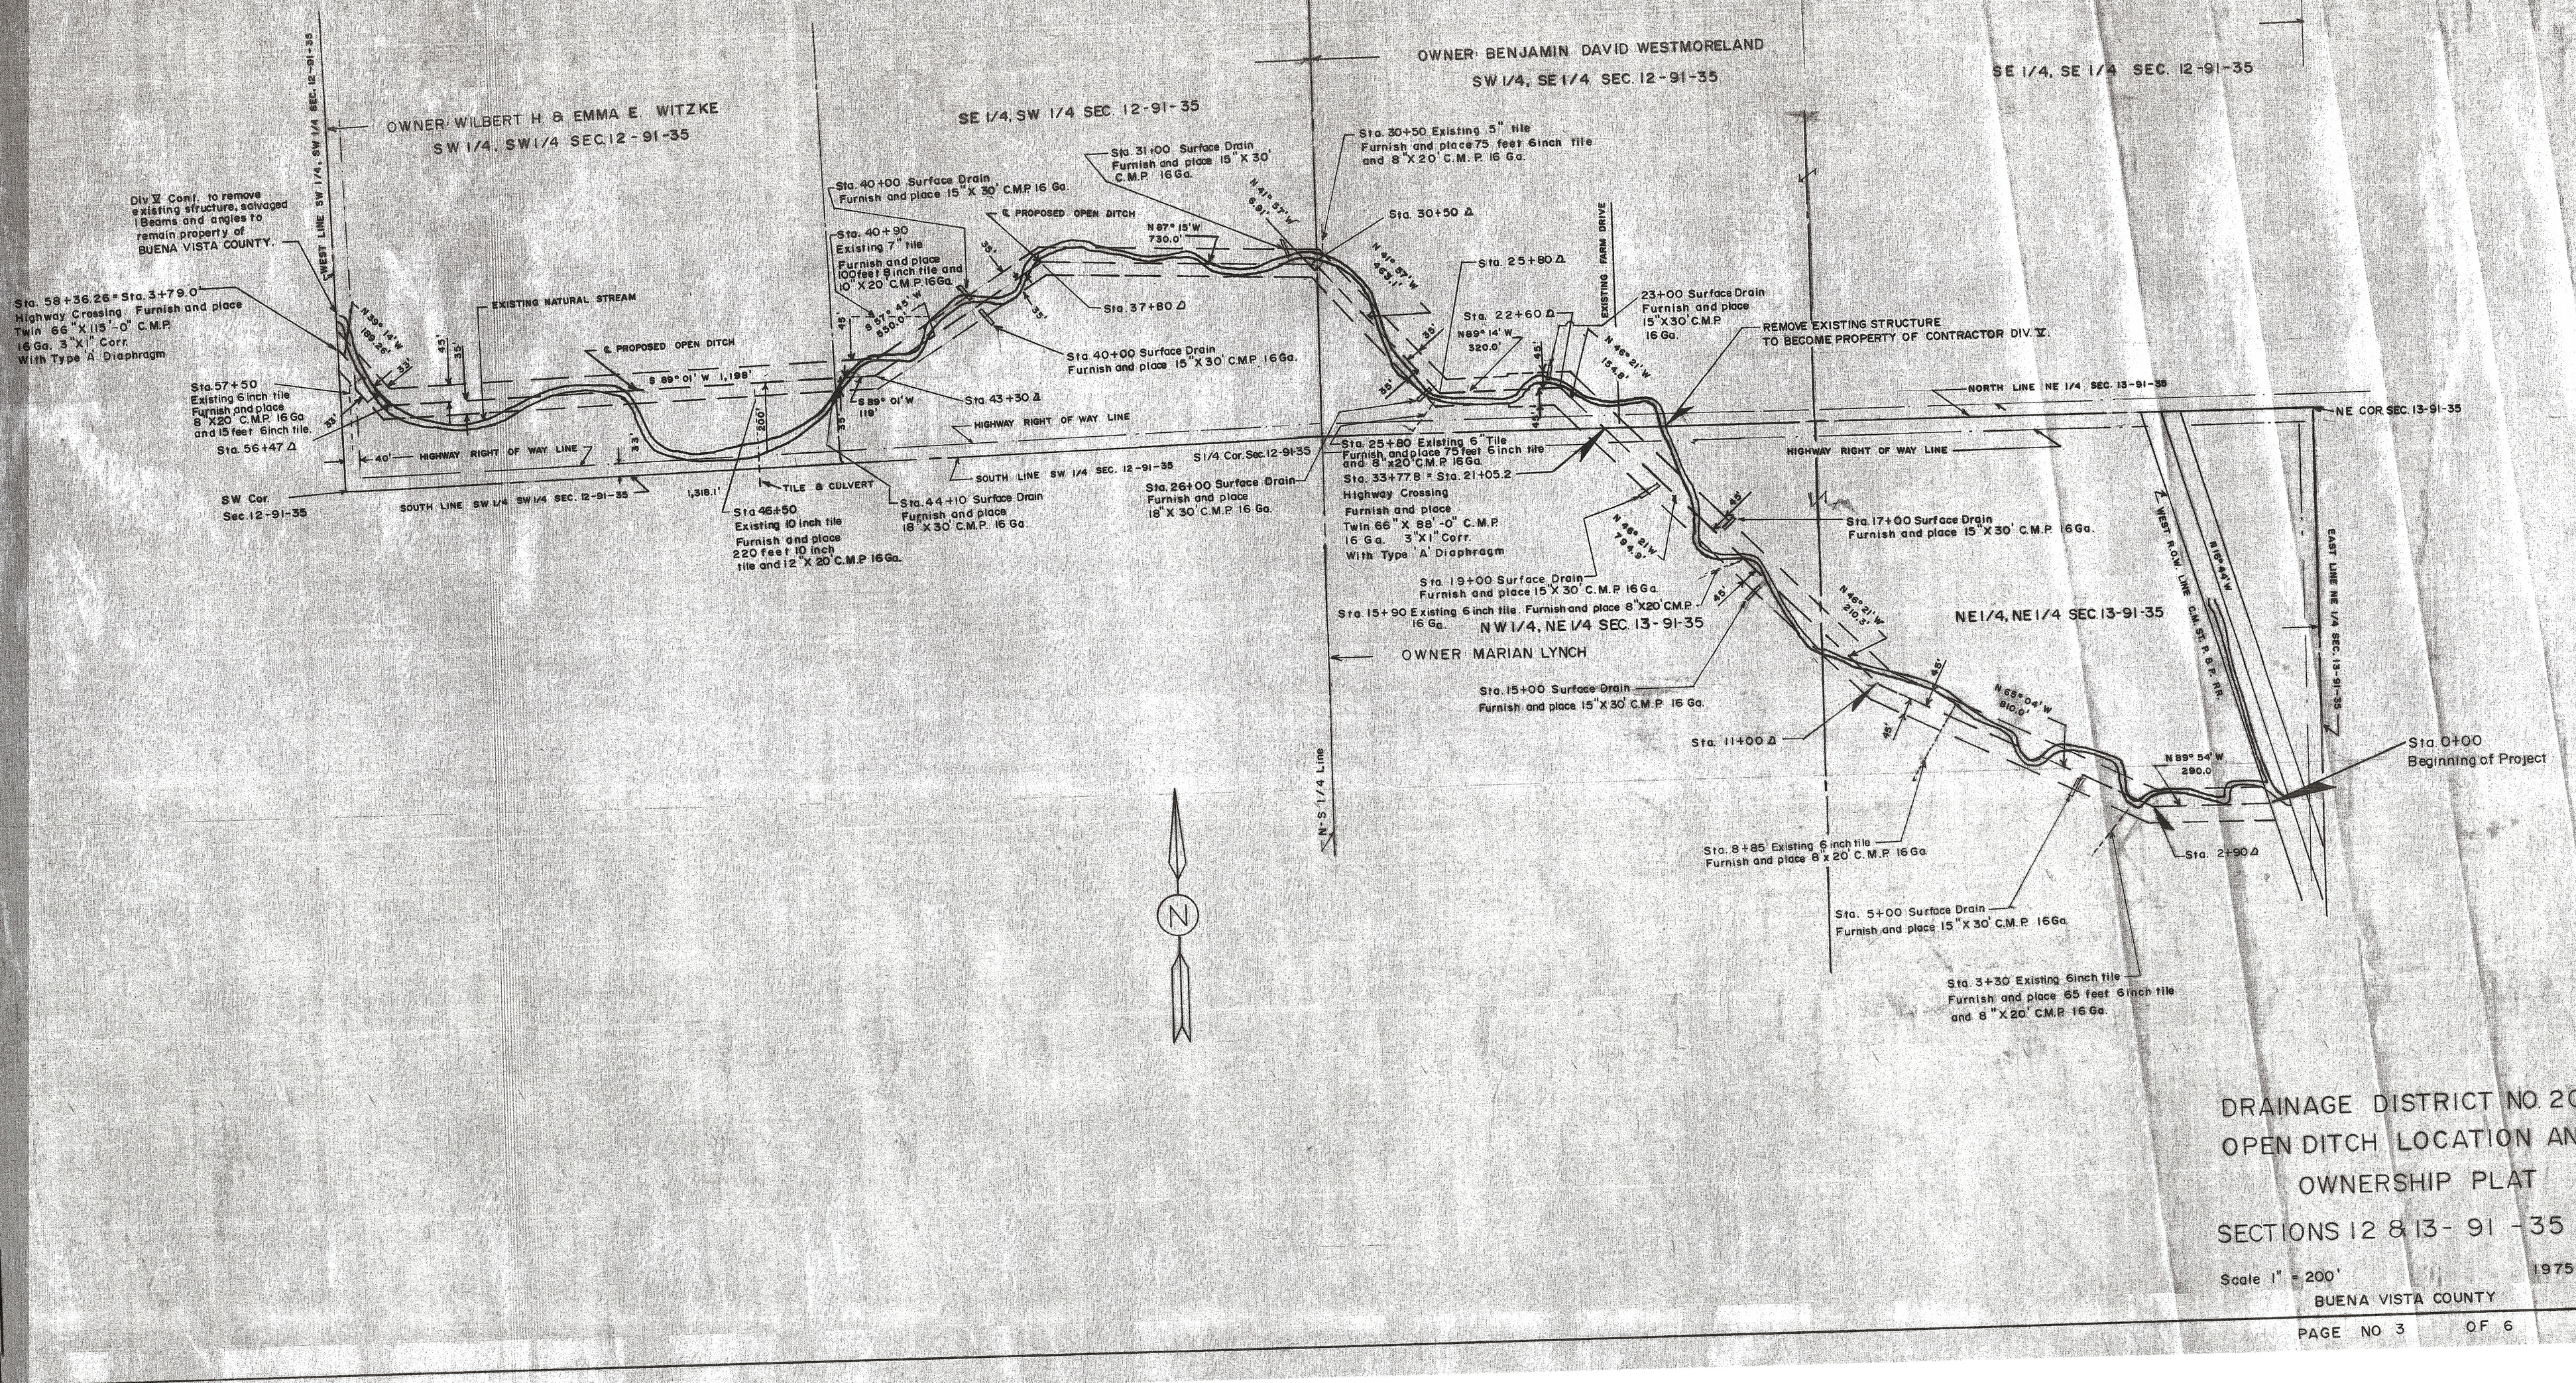

DRAINAGE DISTRICT NO. 205
OPEN DITCH LOCATION AND OWNERSHIP PLAT
SECTIONS 12 & 13 - 91 - 35

Scale 1" = 200' 1975

BUENA VISTA COUNTY

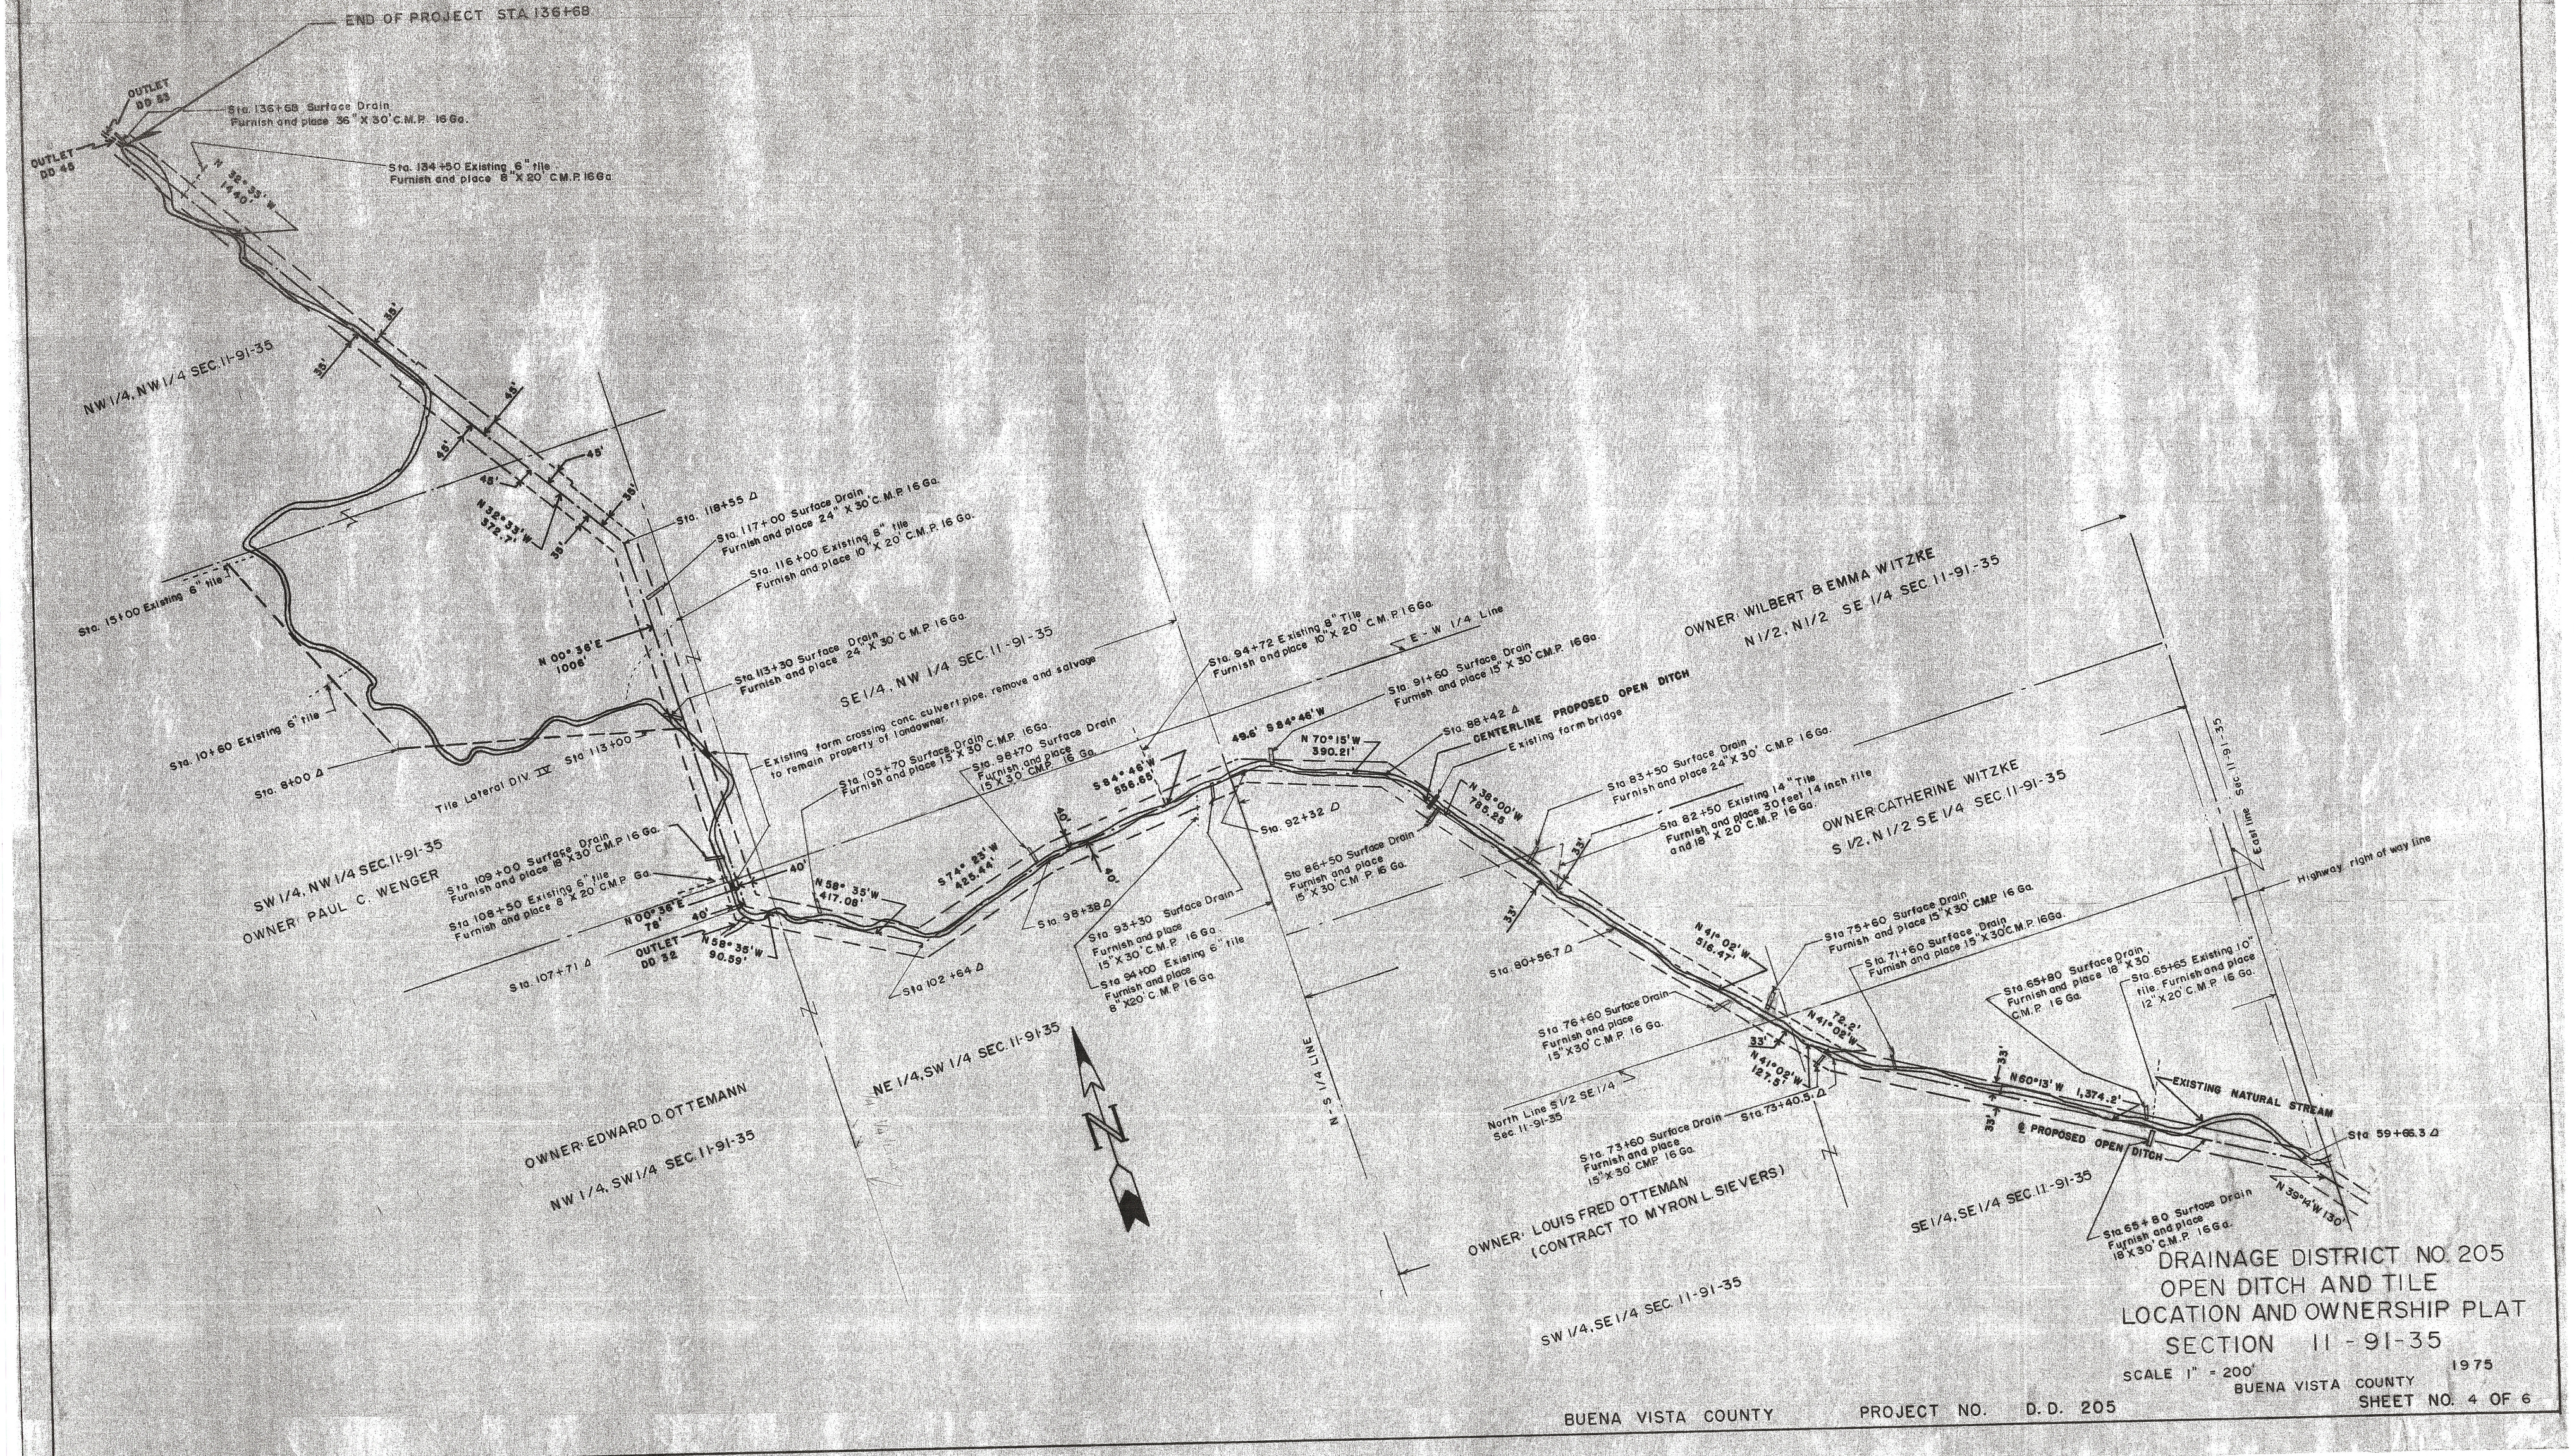

DRAINAGE DISTRICT NO. 205
OPEN DITCH AND TILE
LOCATION AND OWNERSHIP PLAT
SECTION 11 - 91 - 35

SCALE 1" = 200'

1975

BUENA VISTA COUNTY

BUENA VISTA COUNTY PROJECT NO. D. D. 205

SHEET NO. 4 OF 6