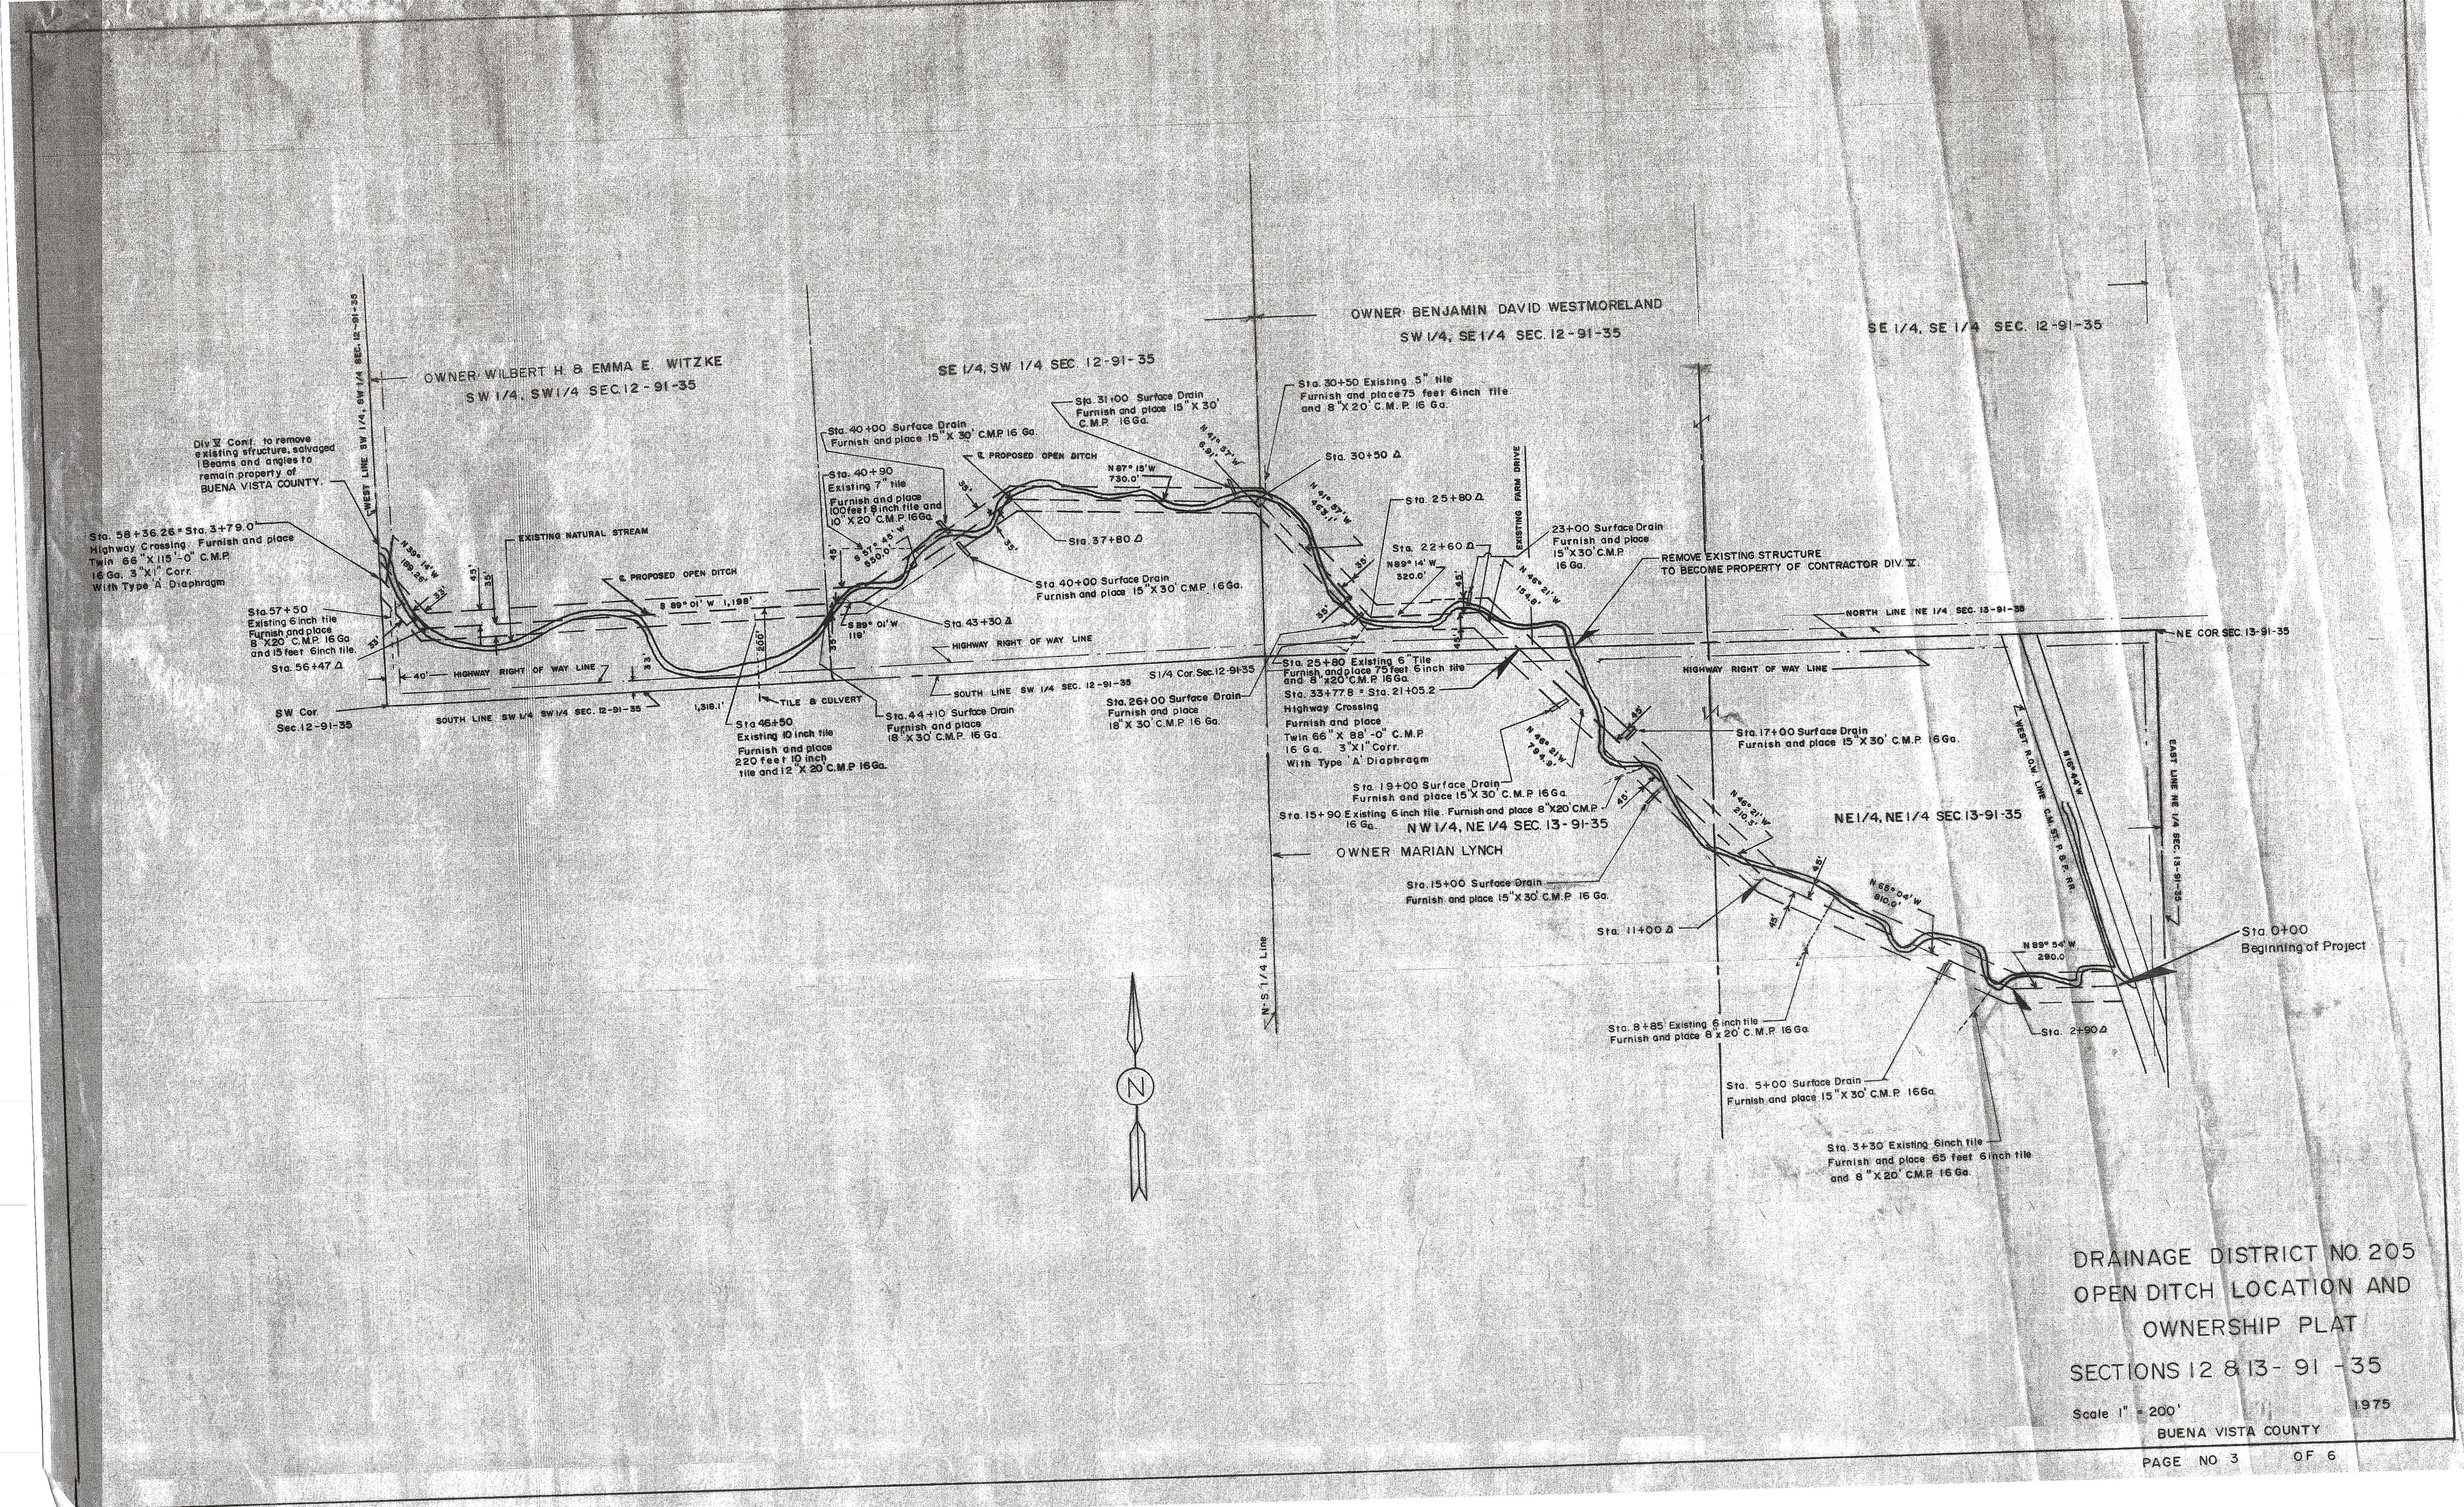

OWNER WILBERT H & EMMA E. WITZKE
SW 1/4, SW 1/4 SEC. 12-91-35
SE 1/4, SW 1/4 SEC. 12-91-35
OWNER BENJAMIN DAVID WESTMORELAND
SW 1/4, SE 1/4 SEC. 12-91-35
SE 1/4, SE 1/4 SEC. 12-91-35
NW 1/4, NE 1/4 SEC. 13-91-35
NE 1/4, NE 1/4 SEC. 13-91-35
OWNER MARIAN LYNCH
WEST LINE SW 1/4, SW 1/4 SEC. 12-91-35
Div. V Cont. to remove existing structure, salvaged I Beams and angles to remain property of BUENA VISTA COUNTY.
Sta. 58+36.26 = Sta. 3+79.0 Highway Crossing Furnish and place Twin 66"X115'-0" C.M.P. 16 Ga. 3"X1" Corr. With Type 'A' Diaphragm
N 39° 14' W 199.46'
EXISTING NATURAL STREAM
℄ PROPOSED OPEN DITCH
S 89° 01' W 1,198'
Sta. 57+50 Existing 6 inch tile Furnish and place 8"X20' C.M.P. 16 Ga and 15 feet 6inch tile.
Sta. 56+47 Δ
40' HIGHWAY RIGHT OF WAY LINE
SW Cor. Sec. 12-91-35
SOUTH LINE SW 1/4 SW 1/4 SEC. 12-91-35
1,318.1'
Sta. 46+50 Existing 10 inch tile Furnish and place 220 feet 10 inch tile and 12"X20' C.M.P. 16 Ga.
TILE & CULVERT
Sta. 40+00 Surface Drain Furnish and place 15"X30' C.M.P. 16 Ga.
Sta. 40+90 Existing 7" tile Furnish and place 100 feet 6 inch tile and 10"X20' C.M.P. 16 Ga.
S 57° 45' W 530.0'
Sta. 37+80 Δ
Sta. 40+00 Surface Drain Furnish and place 15"X30' C.M.P. 16 Ga.
S 89° 01' W 119'
Sta. 43+30 Δ
HIGHWAY RIGHT OF WAY LINE
SOUTH LINE SW 1/4 SEC. 12-91-35
S1/4 Cor. Sec. 12-91-35
Sta. 44+10 Surface Drain Furnish and place 18"X30' C.M.P. 16 Ga.
Sta. 26+00 Surface Drain Furnish and place 18"X30' C.M.P. 16 Ga.
Sta. 31+00 Surface Drain Furnish and place 15"X30' C.M.P. 16 Ga.
N 41° 57' W 69.9'
N 87° 15' W 730.0'
Sta. 30+50 Existing 5" tile Furnish and place 75 feet 6 inch tile and 8"X20' C.M.P. 16 Ga.
Sta. 30+50 Δ
N 41° 57' W 165.1'
Sta. 25+80 Δ
Sta. 22+60 Δ
N 89° 14' W 320.0'
EXISTING FARM DRIVE
23+00 Surface Drain Furnish and place 15"X30' C.M.P. 16 Ga.
REMOVE EXISTING STRUCTURE TO BECOME PROPERTY OF CONTRACTOR DIV. V.
N 46° 21' W 154.8'
Sta. 25+80 Existing 6" Tile Furnish and place 75 feet 6 inch tile and 8"X20' C.M.P. 16 Ga.
Sta. 33+77.8 = Sta. 21+05.2 Highway Crossing Furnish and place Twin 66"X88'-0" C.M.P. 16 Ga. 3"X1" Corr. With Type 'A' Diaphragm
N 46° 21' W 779.9'
Sta. 19+00 Surface Drain Furnish and place 15"X30' C.M.P. 16 Ga.
Sta. 15+90 Existing 6 inch tile. Furnish and place 8"X20' C.M.P. 16 Ga.
Sta. 15+00 Surface Drain Furnish and place 15"X30' C.M.P. 16 Ga.
N 46° 21' W 210.3'
Sta. 11+00 Δ
N 68° 04' W 810.0'
Sta. 8+85 Existing 6 inch tile Furnish and place 8"X20' C.M.P. 16 Ga.
Sta. 5+00 Surface Drain Furnish and place 15"X30' C.M.P. 16 Ga.
Sta. 3+30 Existing 6 inch tile Furnish and place 65 feet 6 inch tile and 8"X20' C.M.P. 16 Ga.
N. S 1/4 Line
NORTH LINE NE 1/4 SEC. 13-91-35
NE COR SEC. 13-91-35
HIGHWAY RIGHT OF WAY LINE
Sta. 17+00 Surface Drain Furnish and place 15"X30' C.M.P. 16 Ga.
WEST R.O.W. LINE C.M. ST. P. & P. RR.
N 19° 44' W
EAST LINE NE 1/4 SEC. 13-91-35
Sta. 0+00 Beginning of Project
N 89° 54' W 280.0
Sta. 2+90 Δ
N
DRAINAGE DISTRICT NO. 205
OPEN DITCH LOCATION AND OWNERSHIP PLAT
SECTIONS 12 & 13 - 91 - 35
Scale 1" = 200'
1975
BUENA VISTA COUNTY