


PROFILE OF OPEN DITCH CLEANOUT DRAINAGE DISTRICT NO. 3 OF BUENA VISTA COUNTY IOWA

SCALES: VERT; 1" = 4'; HOR; 1" = 400' A.H. CUNNINGHAM ENG.

STORM LAKE, IA

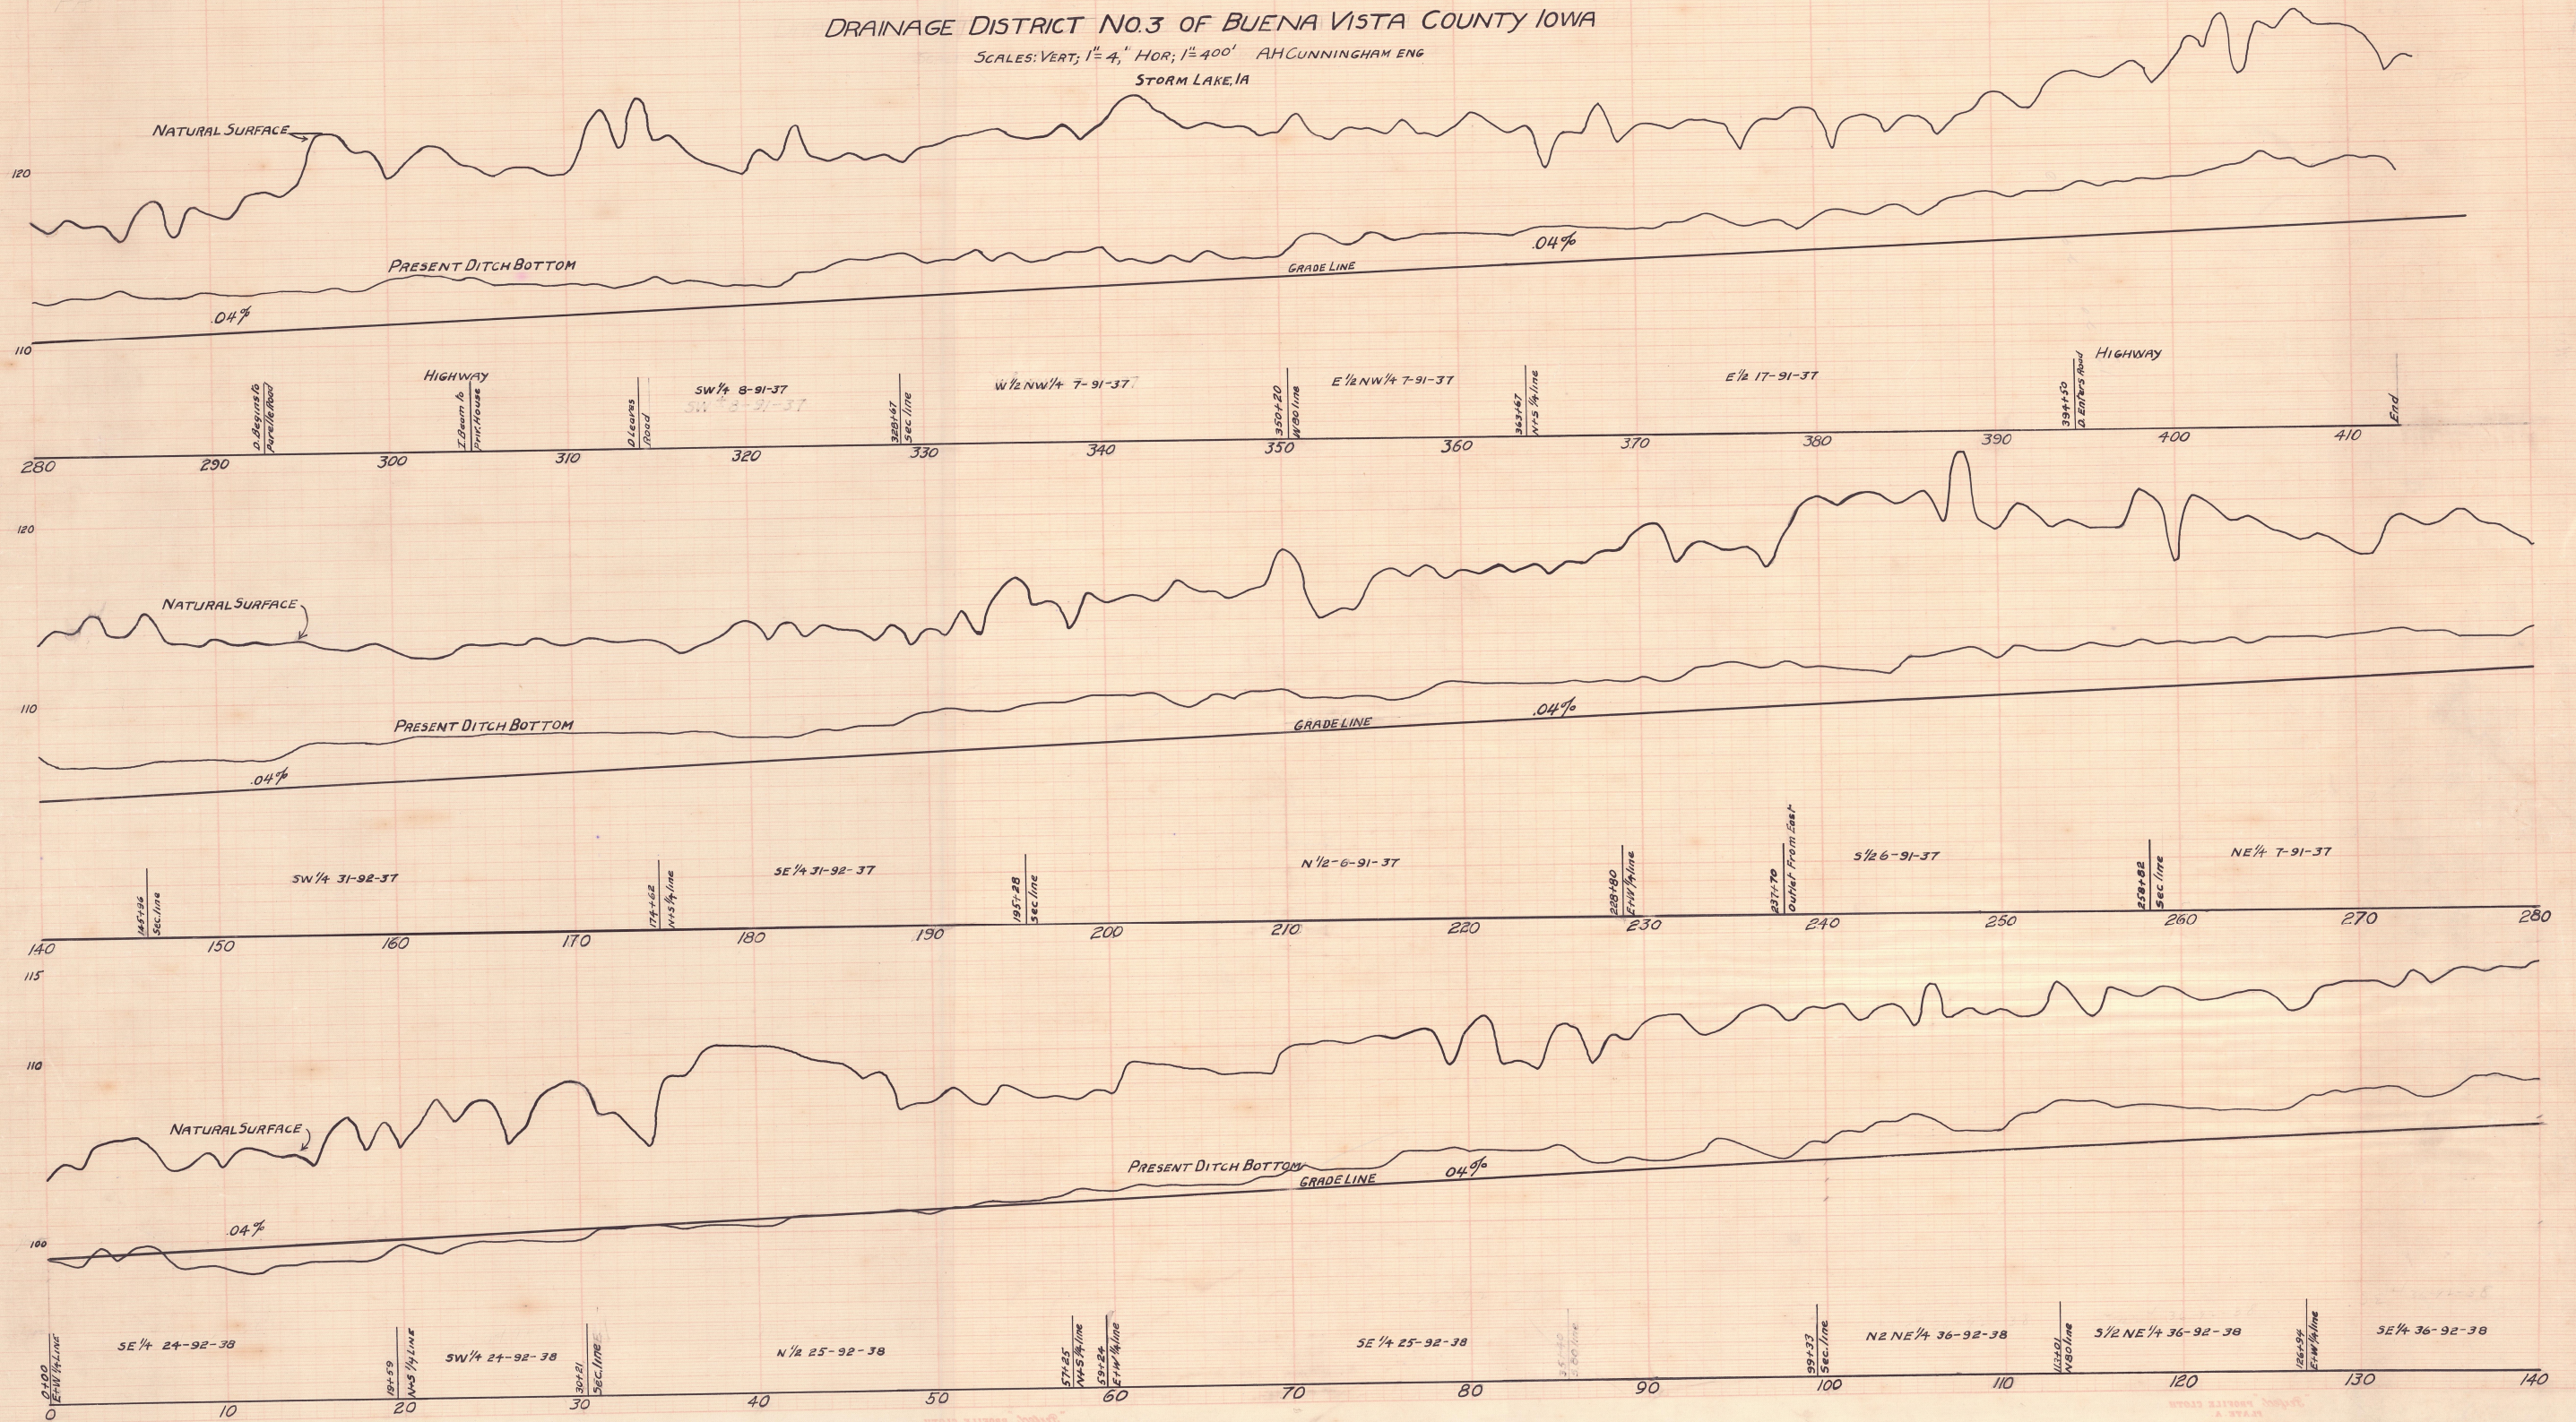

Sec. 19, 20, 29, 30 - 91 - 36. (Grant Twp.)

