

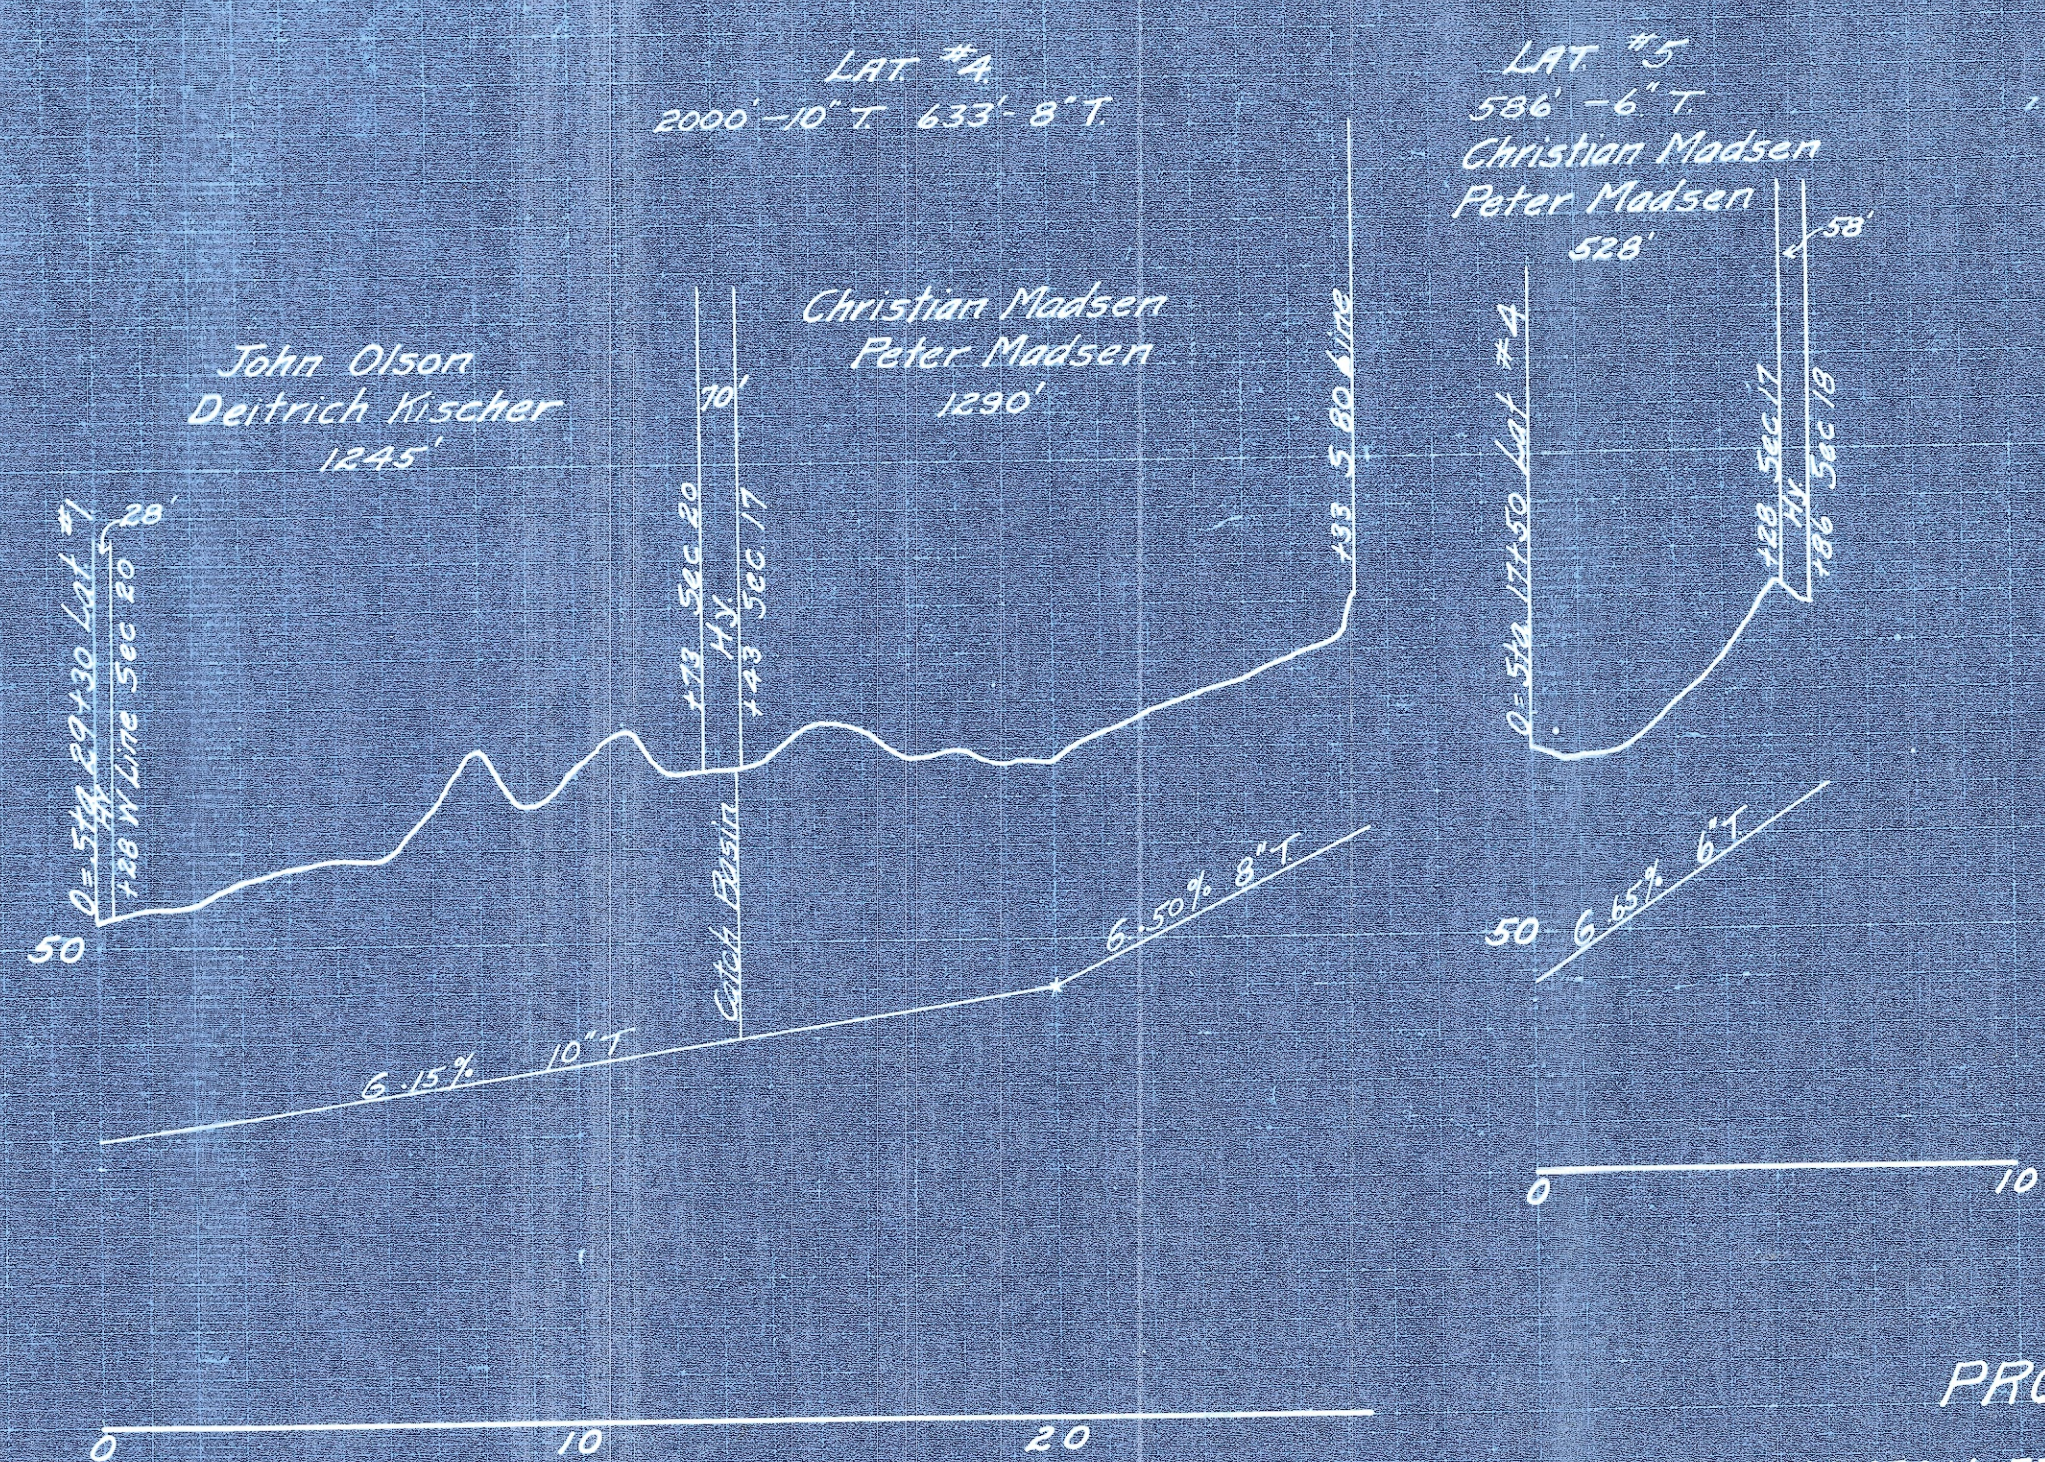
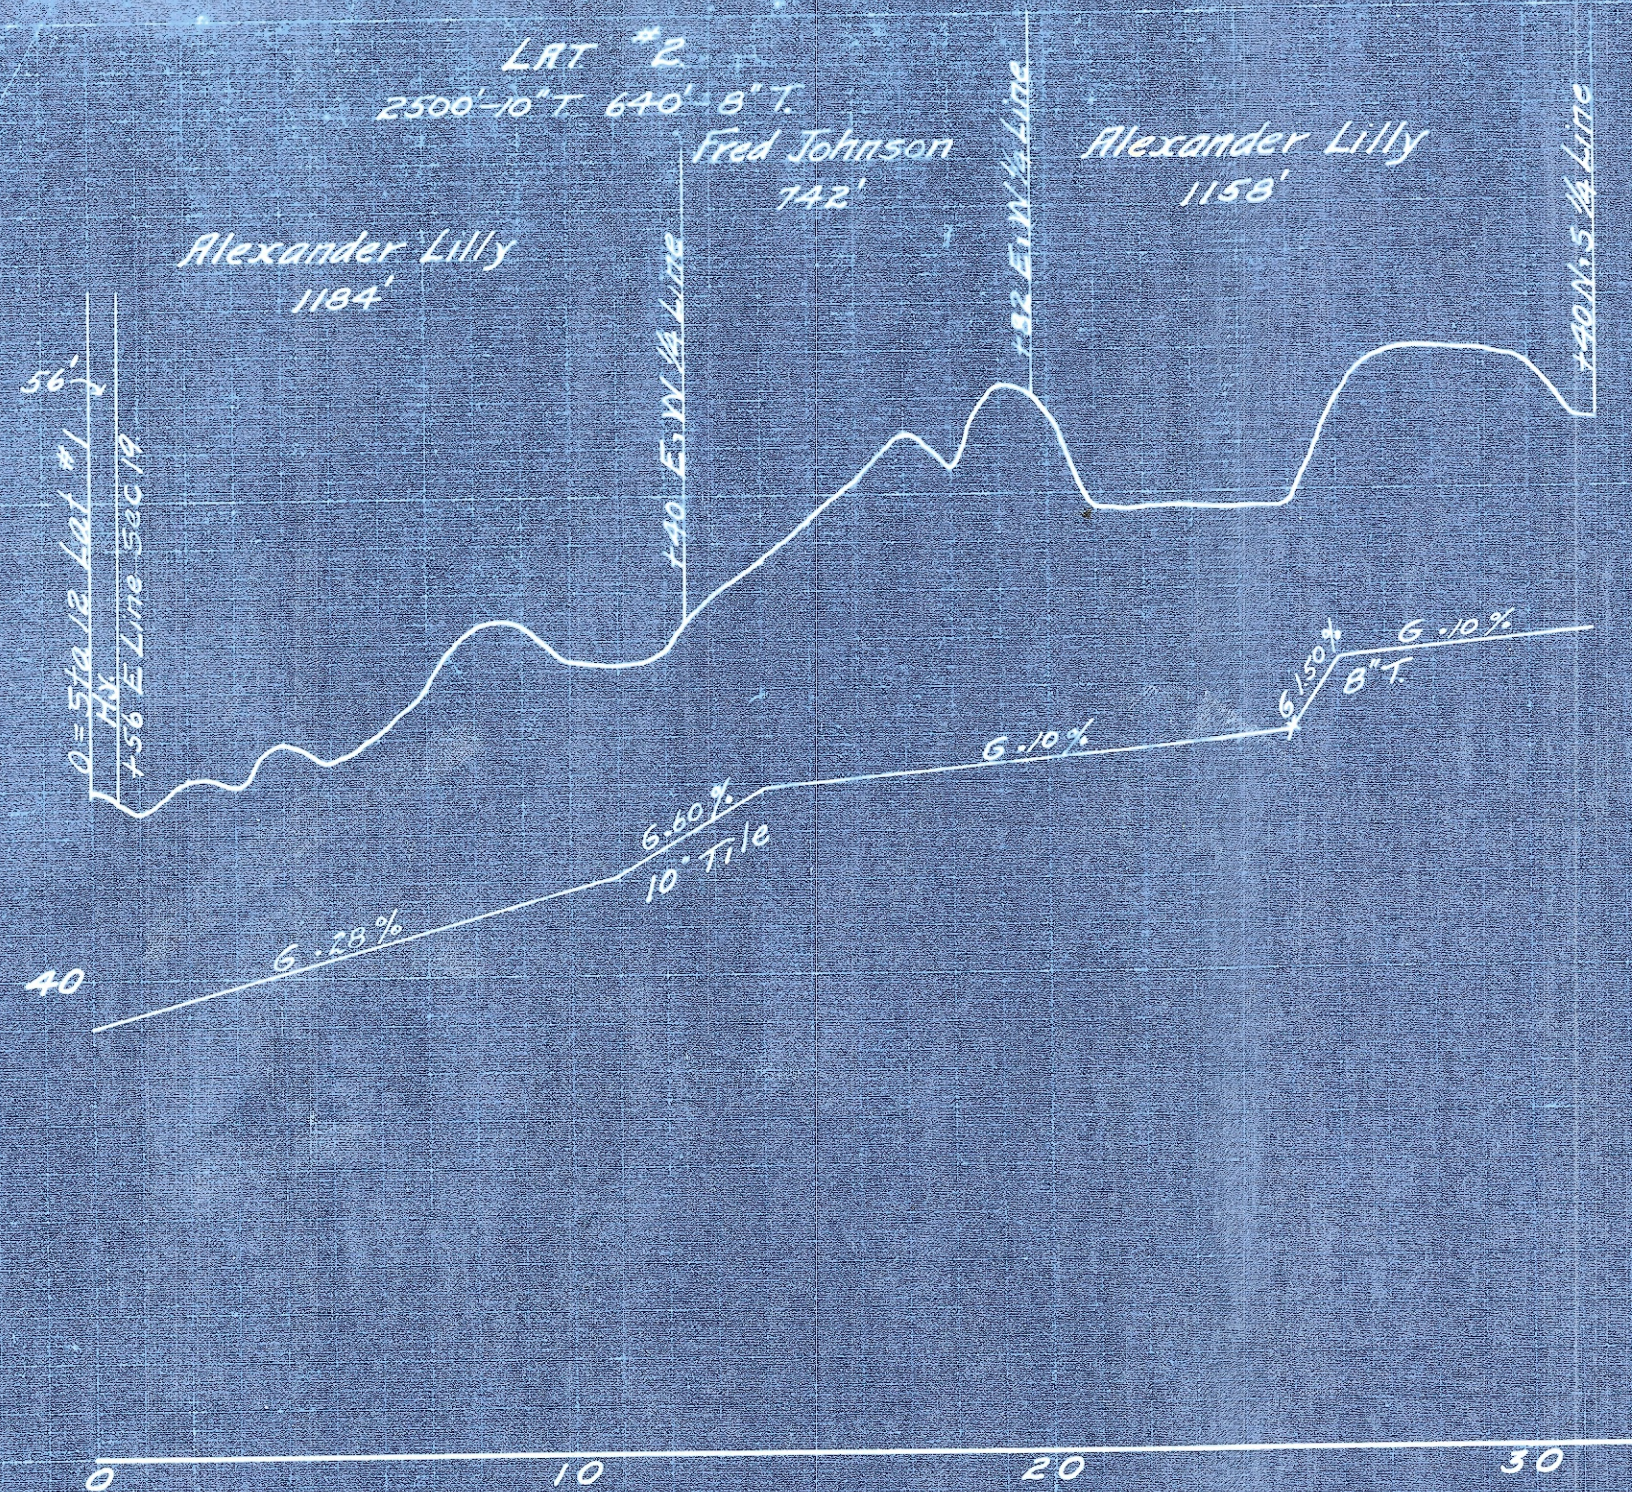


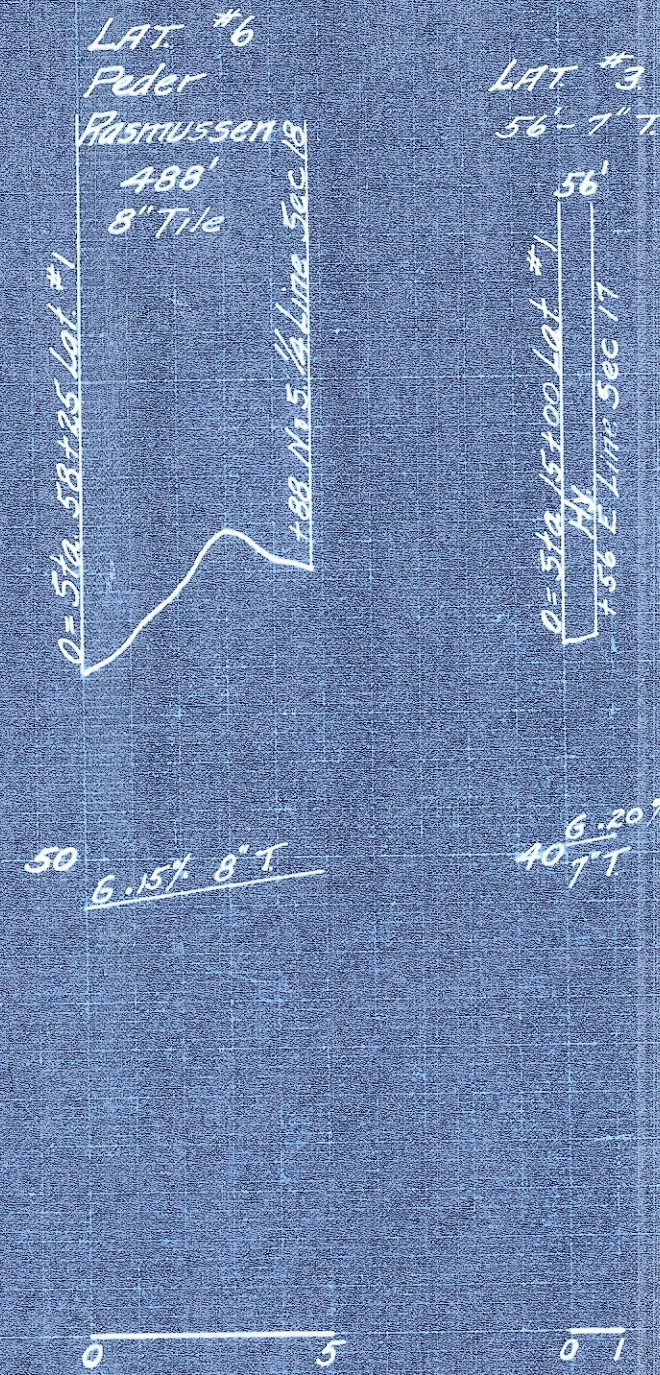

Sec	Drain	Size	Length	Av Dep	Gr Dep
8	LAT #1	14"	3850'	5.80	8.50
8	" "	12"	1950'	7.10	8.70
8	" "	10"	300'	4.95	5.00
8	" "	8"	421'	5.60	6.40
9	" #2	10"	2500'	5.20	7.80
9	" "	8"	640'	5.55	6.30
10	" #3	7"	56'	4.20	4.20
11	" #4	10"	2000'	5.40	6.80
11	" "	8"	633'	4.50	4.80
12	" #5	6"	536'	4.20	5.00
13	" #6	8"	488'	6.20	7.40
4 Open Catch Basins					
Note: Catch Basins included in sections where located					

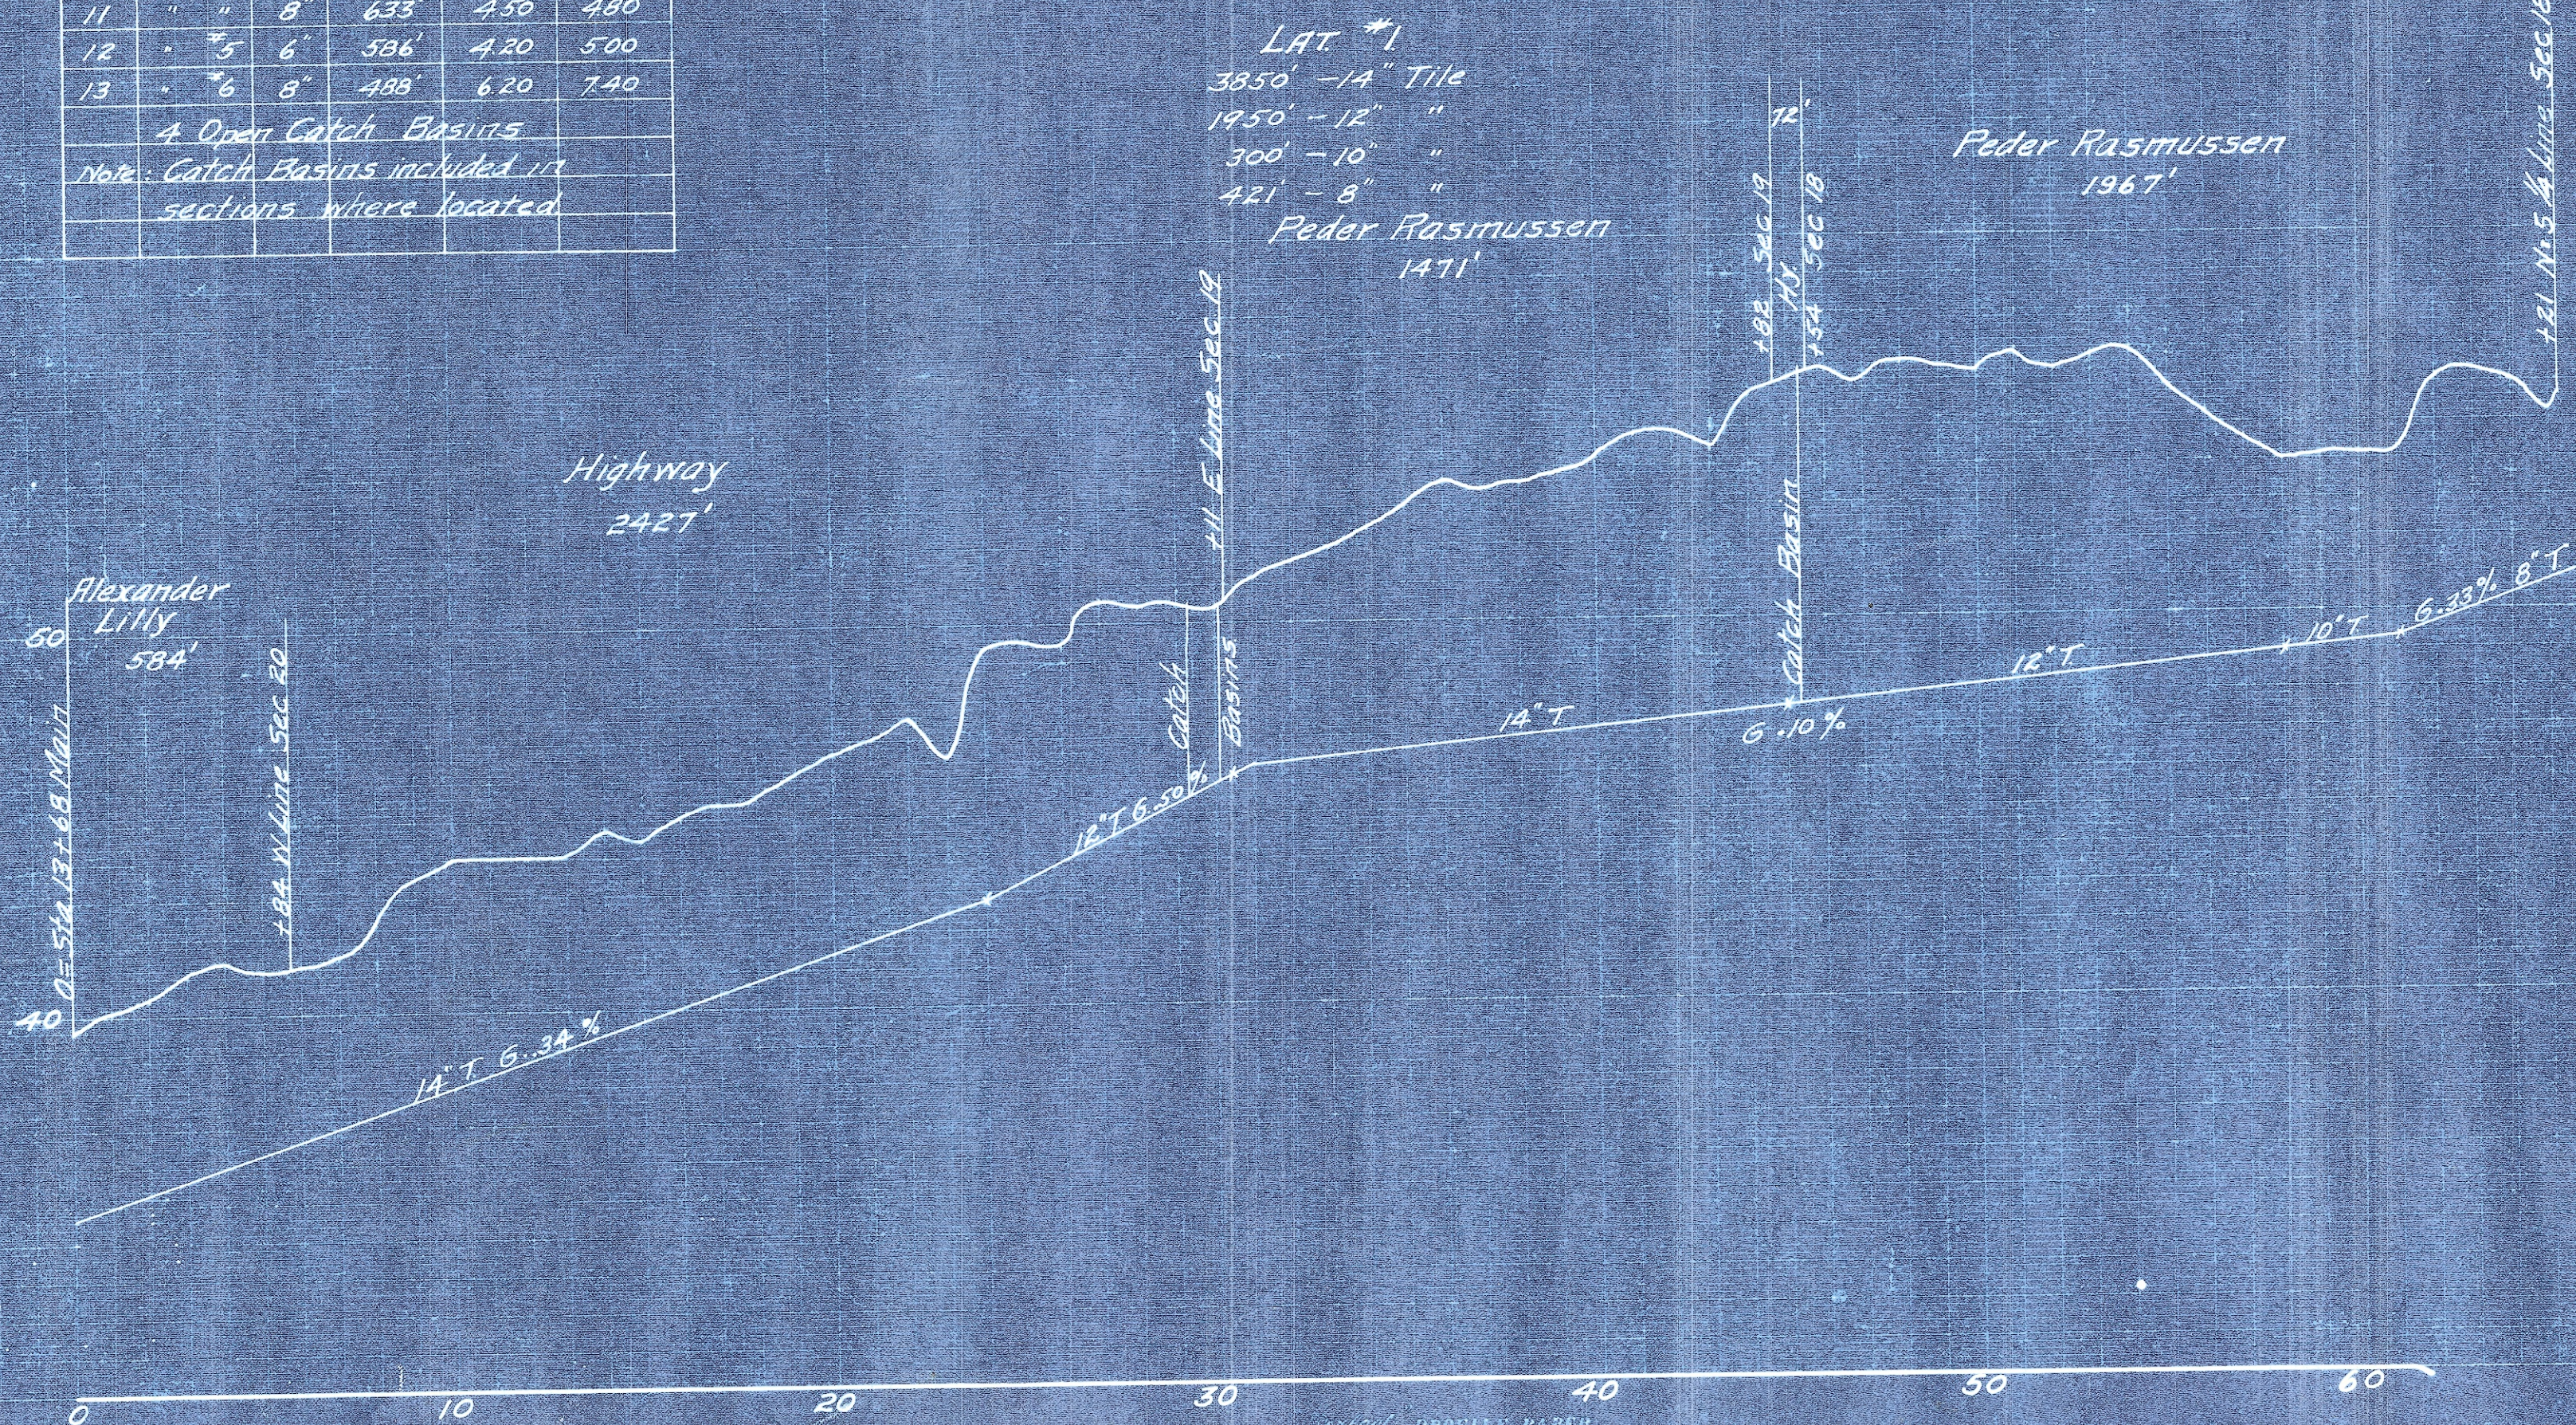

PROFILES
HANSON ET AL DISTRICT
LATERALS #1, 2, 3, 4, 5, 6
STORM LAKE, APRIL, 1912 GEO. K. M. CULLOUGH, ENGR
SCALE 1" = 100'
D.D. No. 39