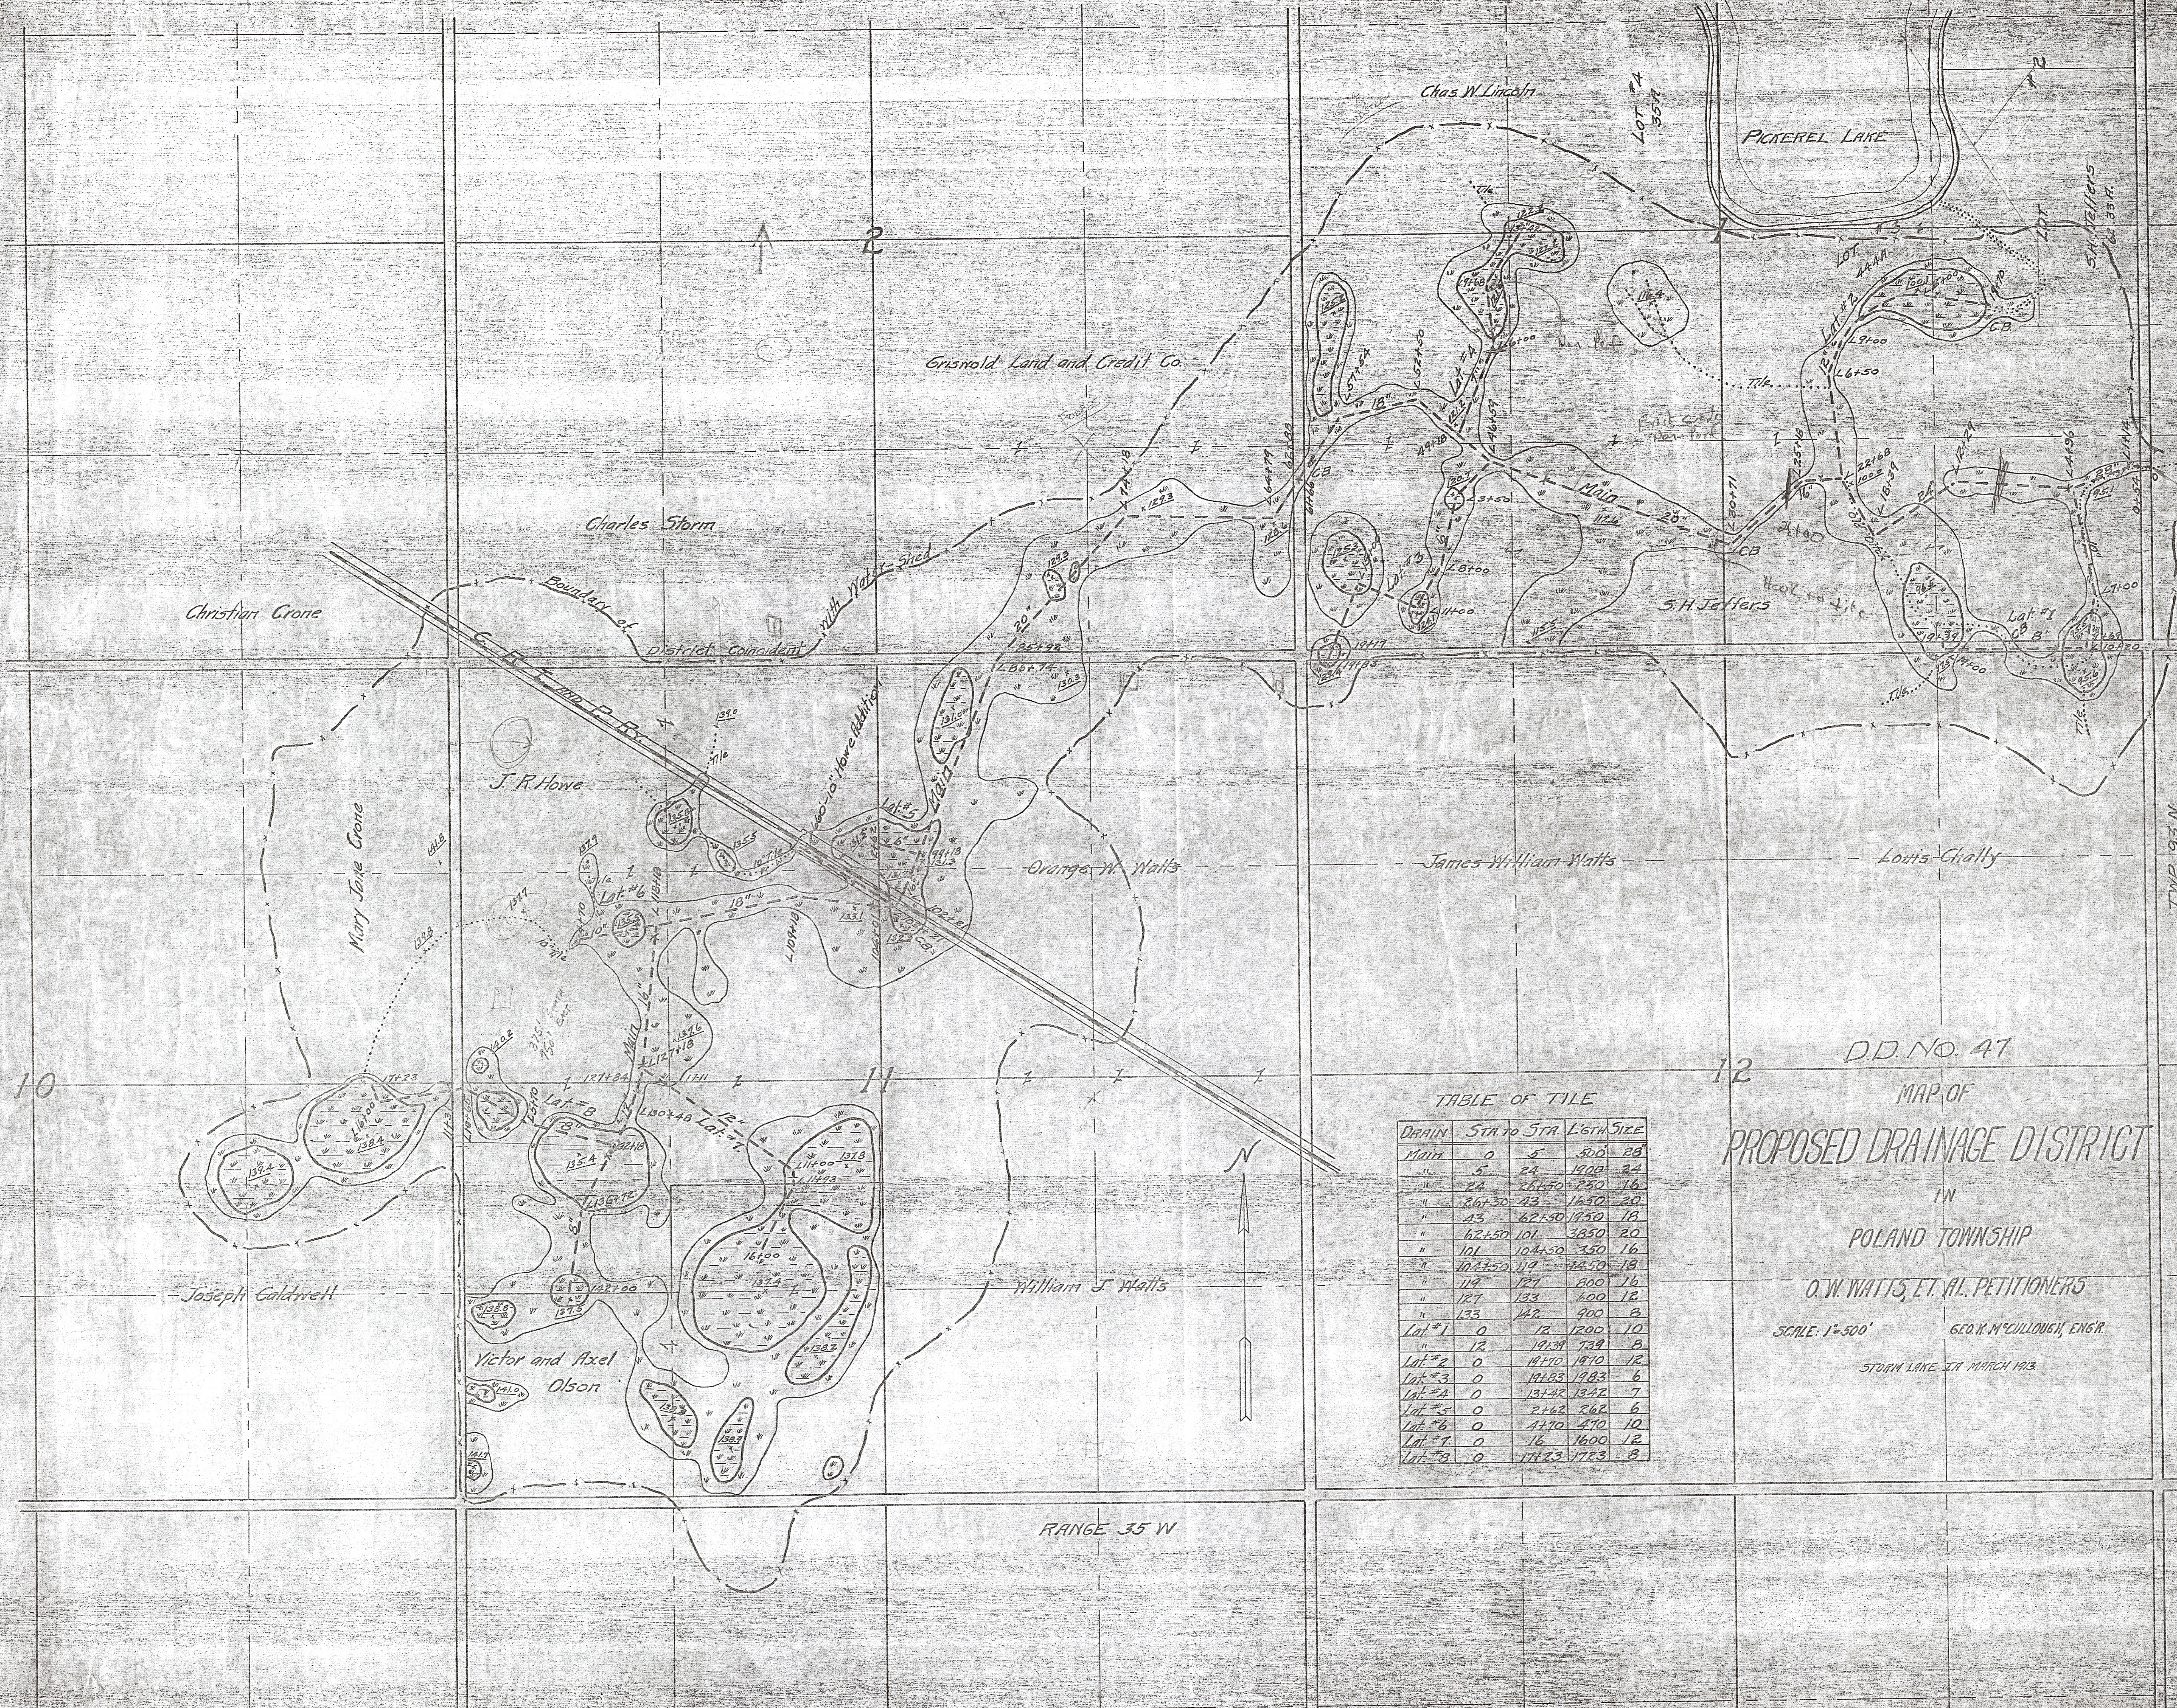
Chas. W. Lincoln
LOT #4 35A
PICKEREL LAKE
#2
LOT #3
LOT #2 44.4A
LOT
S.H. Jeffers 62.33A
2
Grisnold Land and Credit Co.
Forbes
Charles Storm
Christian Crone
Boundary of District Coincident with Water-Shed
C.R.I. and P. Ry.
J.R. Howe
660-10" Howe Addition
Mary Jane Crone
Orange W. Watts
James William Watts
Louis Chally
TWP 93 N
S.H. Jeffers
Main
20"
18"
16"
14"
12"
8"
6"
24"
28"
CB
C.B.
Lat #1
Lat #2
Lat #3
Lat #4
Lat #5
Lat #6
Lat #7
Lat #8
Tile
10" Tile
Non Perf
Exist grade Non Perf
Hook to tile
2+00
30" CMP placed at outlet 1966
Ditch
122.2
13+42
9+68
6+00
57+54
52+50
49+18
46+59
121.2
125.2
64+79
62+88
61+66
128.6
129.3
120.7
3+50
8+00
11+00
125.3
124.1
19+17
19+83
122.4
115.5
112.6
116.4
30+71
25+18
22+68
100.0
18+39
12+29
4+96
1+14
0+54
95.1
9+00
6+50
6+00
100.1
19+70
7+00
4+69
10+20
95.5
95.6
19+39
96.5
95.5
19+00
85+92
86+74
130.3
131.0
139.0
135.8
135.5
131.3
99+18
103+21
102+81
104+01
109+18
133.1
132.3
118+18
137.9
141.8
137.7
139.8
4+70
135.5
137.6
127+18
127+84
1+11
130+48
140.2
15+10
132+18
135.4
136+72
142+00
137.5
138.8
141.0
141.7
138.2
138.3
11+00
11+93
137.8
16+00
137.4
138.7
10
11
12
17+23
16+00
138.4
139.4
11+3
10+65
375' South 950' East
Joseph Caldwell
Victor and Axel Olson
William J. Watts
N
RANGE 35 W

D.D. NO. 47

MAP OF

PROPOSED DRAINAGE DISTRICT

IN

POLAND TOWNSHIP

O.W. WATTS, ET. AL. PETITIONERS

SCALE: 1"=500'

GEO. K. McCULLOUGH, ENG'R.

STORM LAKE IA MARCH 1913.

TABLE OF TILE

DRAIN	STA.	TO STA.	L'GTH	SIZE
Main	0	5	500'	28"
"	5	24	1900	24
"	24	26+50	250	16
"	26+50	43	1650	20
"	43	62+50	1950	18
"	62+50	101	3850	20
"	101	104+50	350	16
"	104+50	119	1450	18
"	119	127	800	16
"	127	133	600	12
"	133	142	900	8
Lat. #1	0	12	1200	10
"	12	19+39	739	8
Lat. #2	0	19+70	1970	12
Lat. #3	0	19+83	1983	6
Lat. #4	0	13+42	1342	7
Lat. #5	0	2+62	262	6
Lat. #6	0	4+70	470	10
Lat. #7	0	16	1600	12
Lat. #8	0	17+23	1723	8