

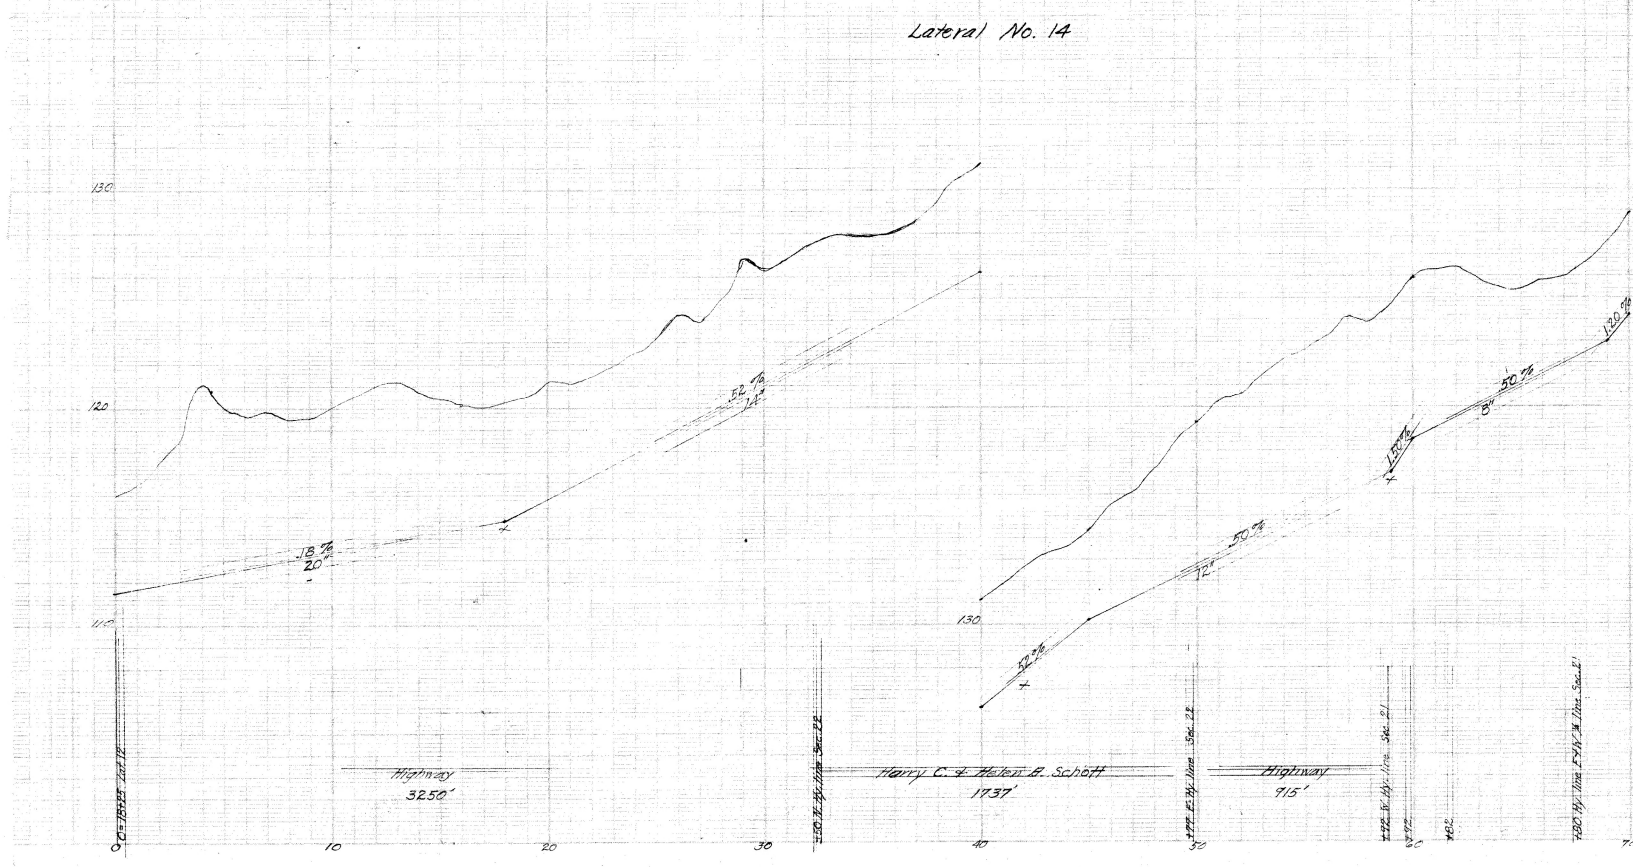
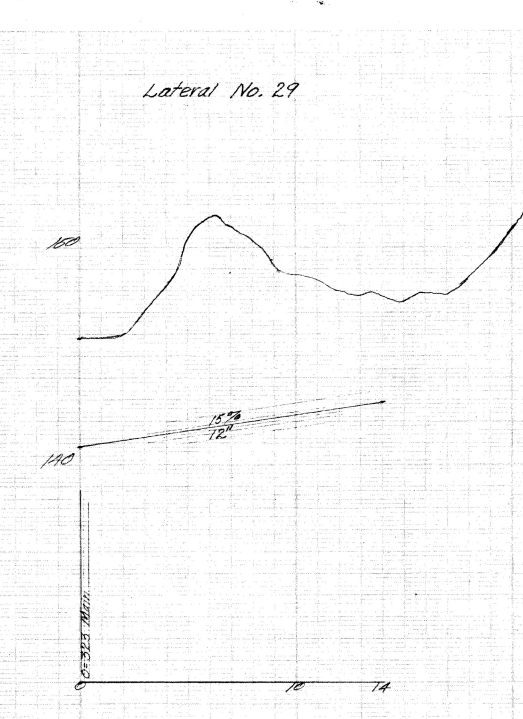


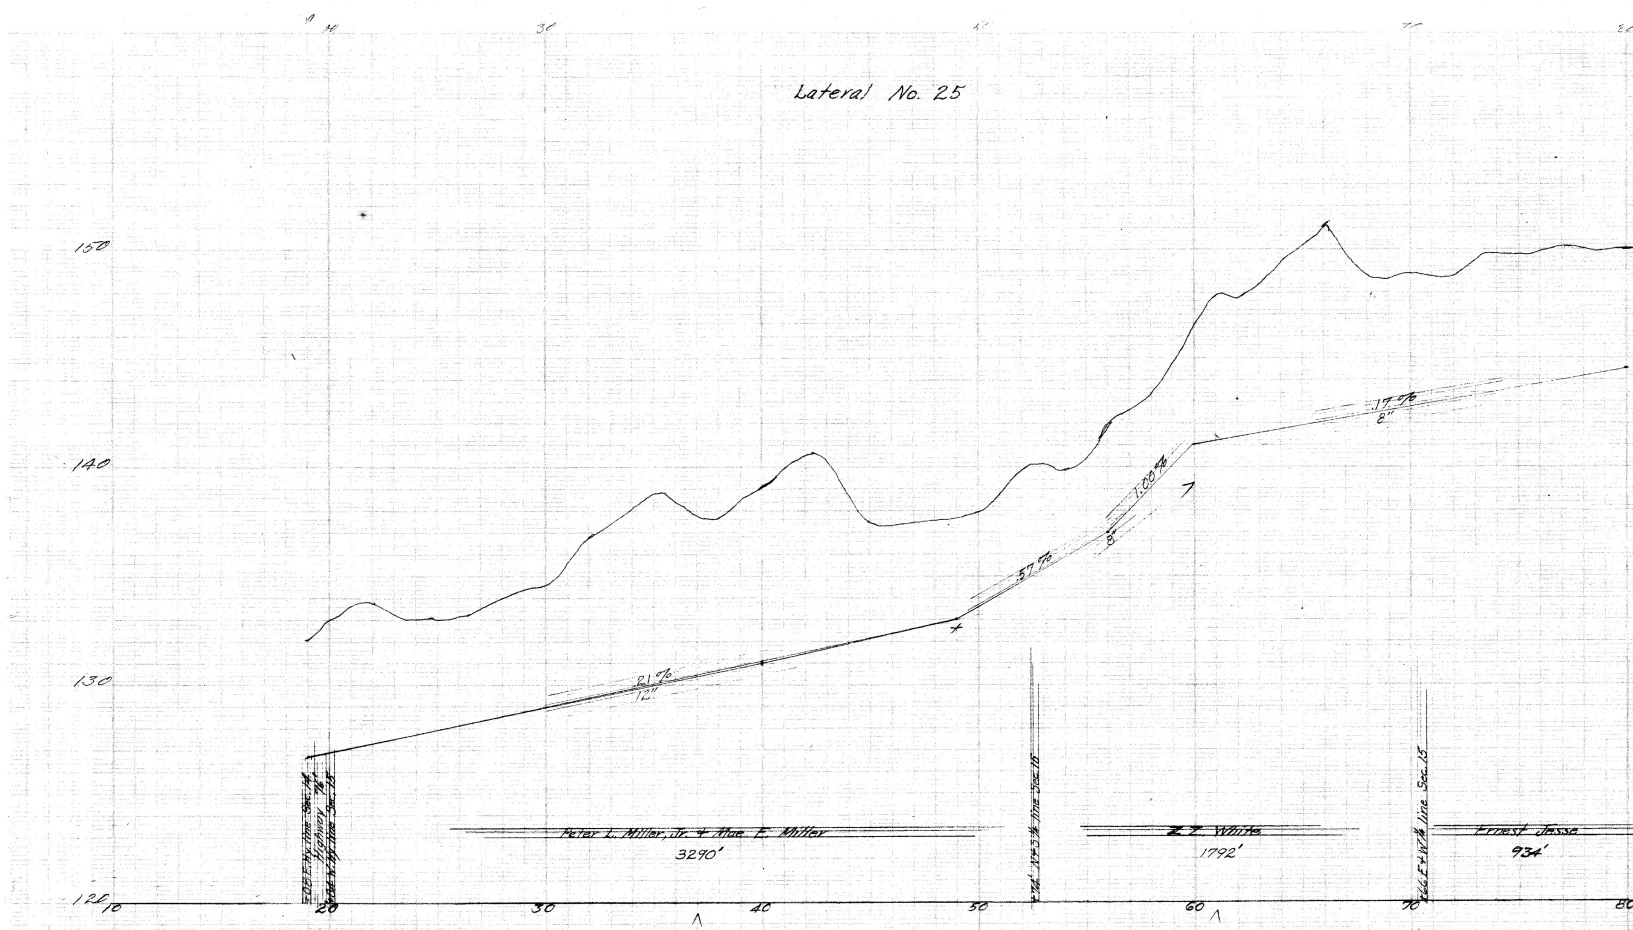

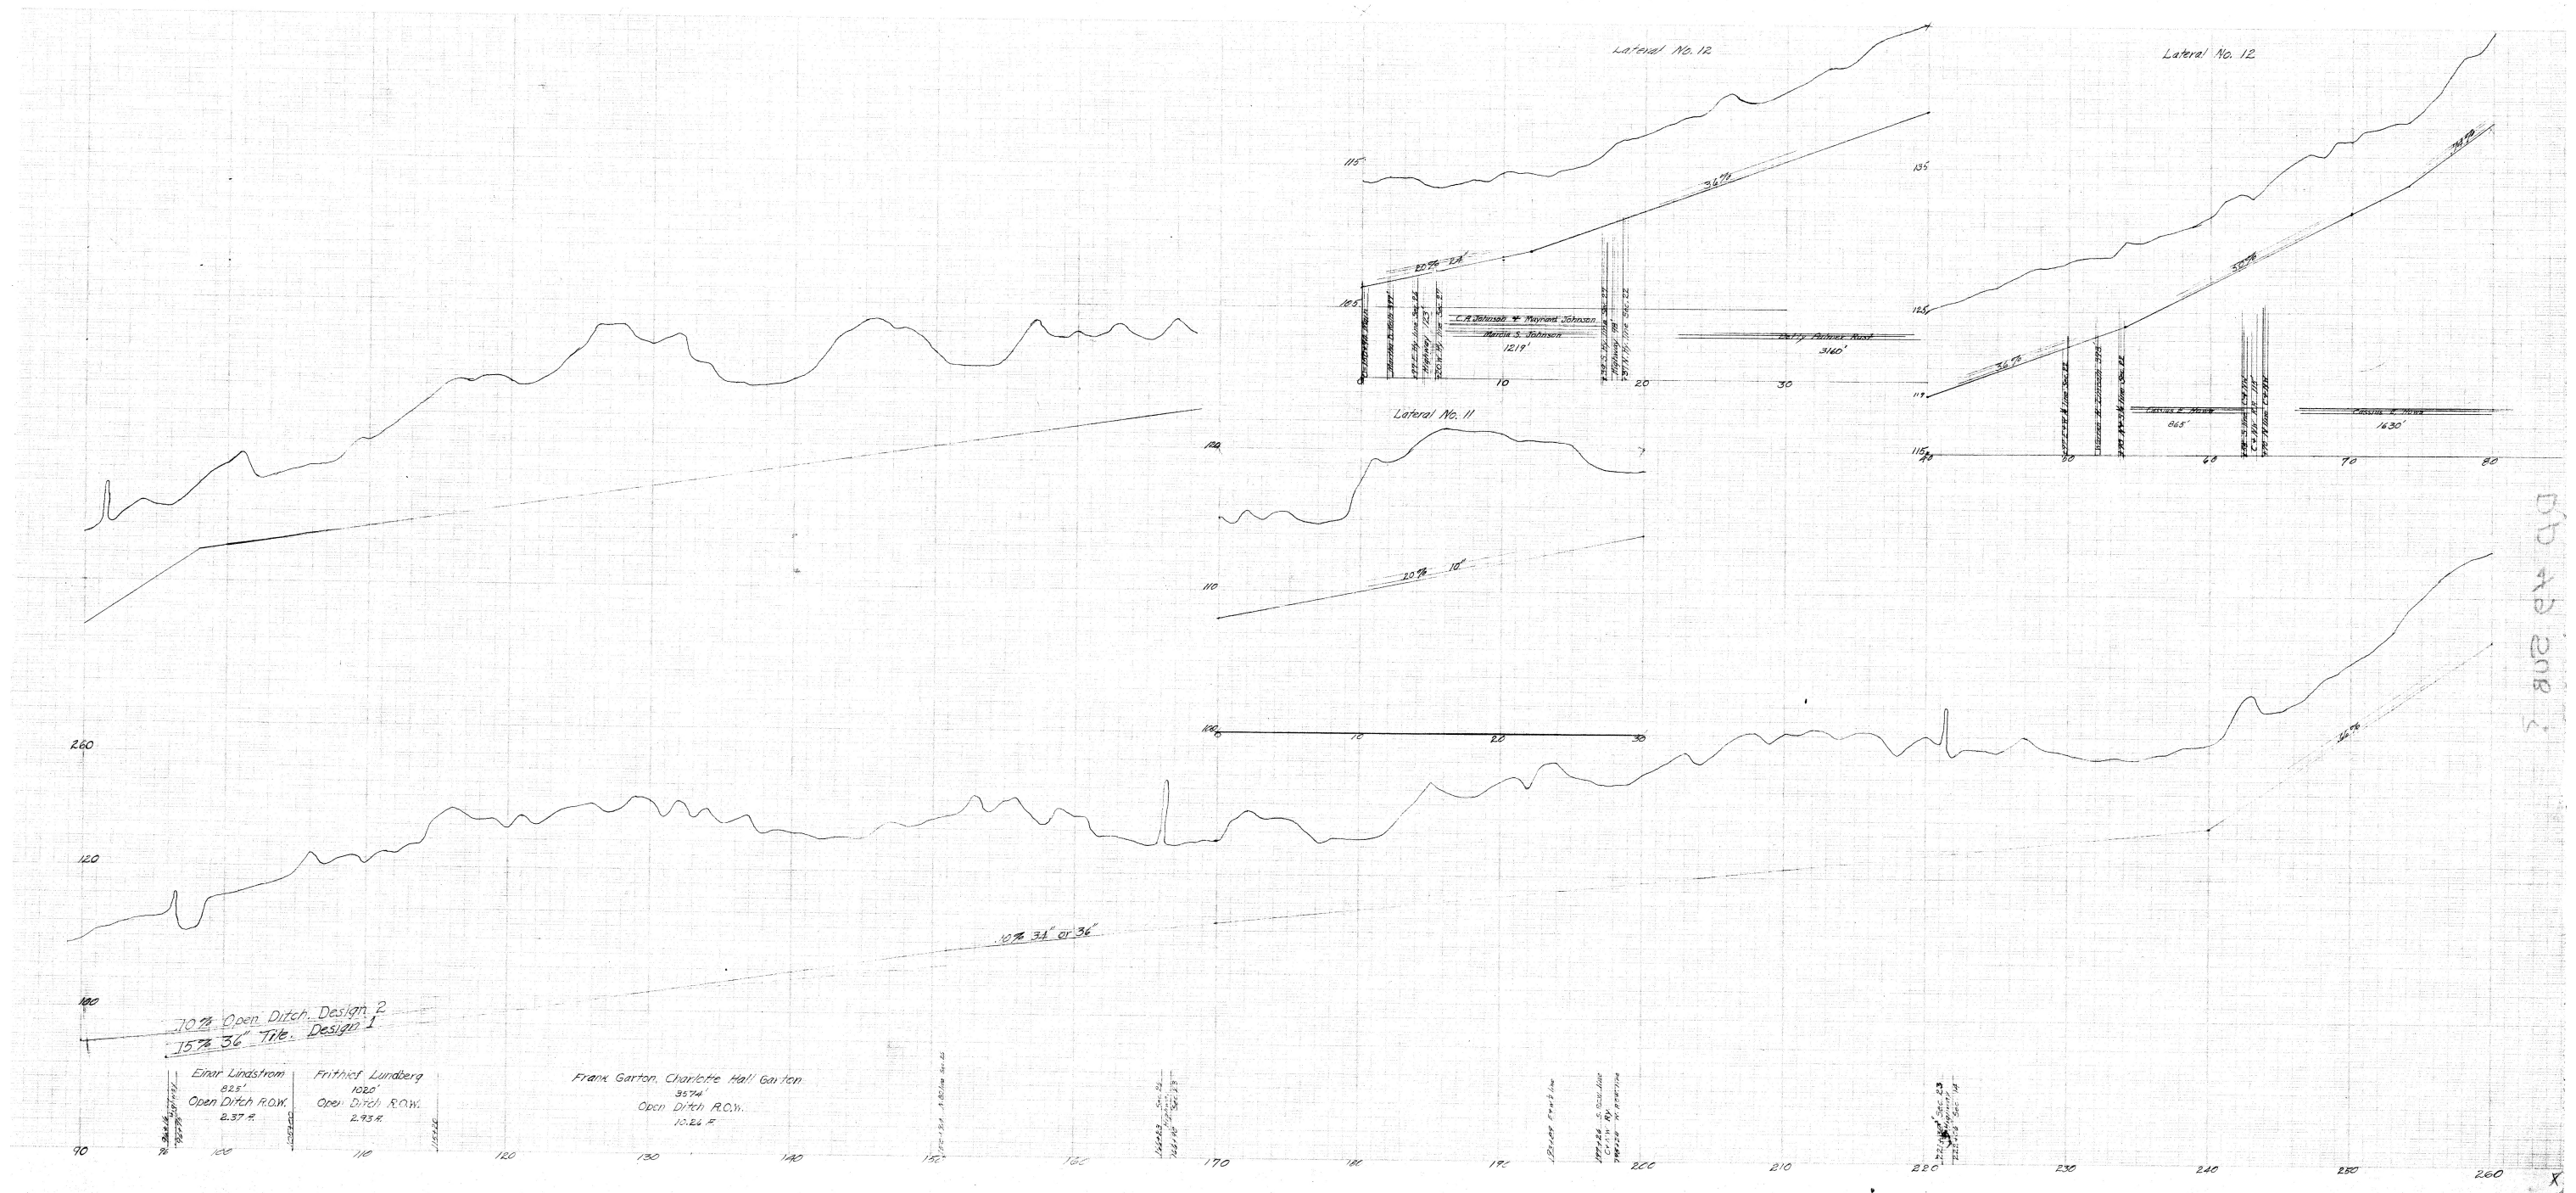


DB AD 208

10% Open Ditch Design 2  
15% 36" Tile Design 1


Einar Lindstrom  
825'  
Open Ditch R.O.W.  
2.37 A

Frithiof Lundberg  
1020'  
Open Ditch R.O.W.  
2.93 A

Frank Garton, Charlotte Hall Garton  
3074'  
Open Ditch R.O.W.  
10.26 A

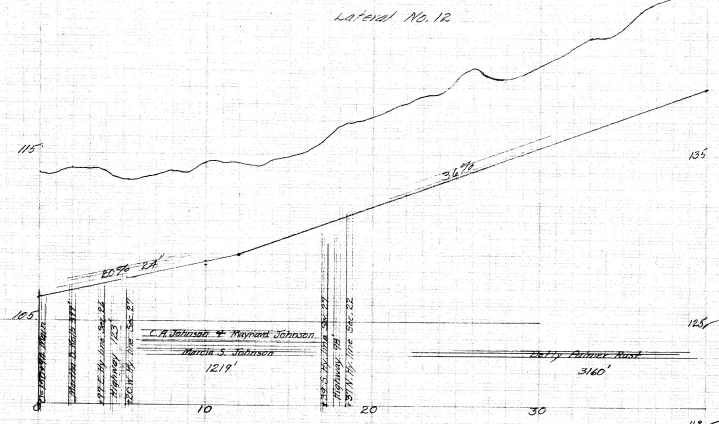

Lateral No. 11

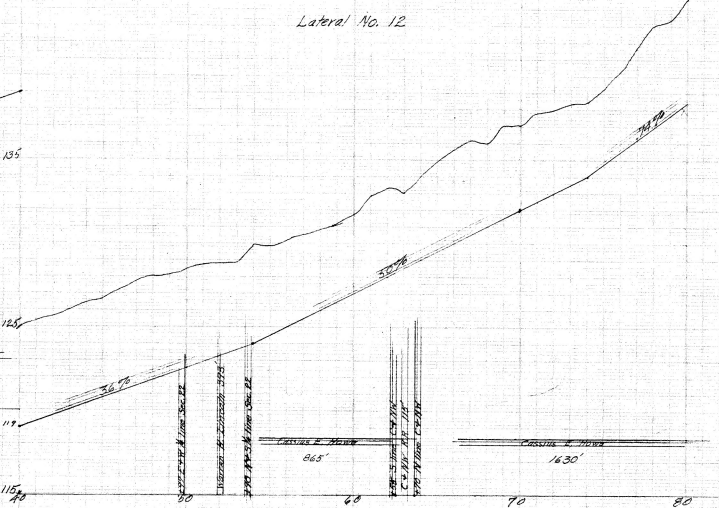

Lateral No. 12



