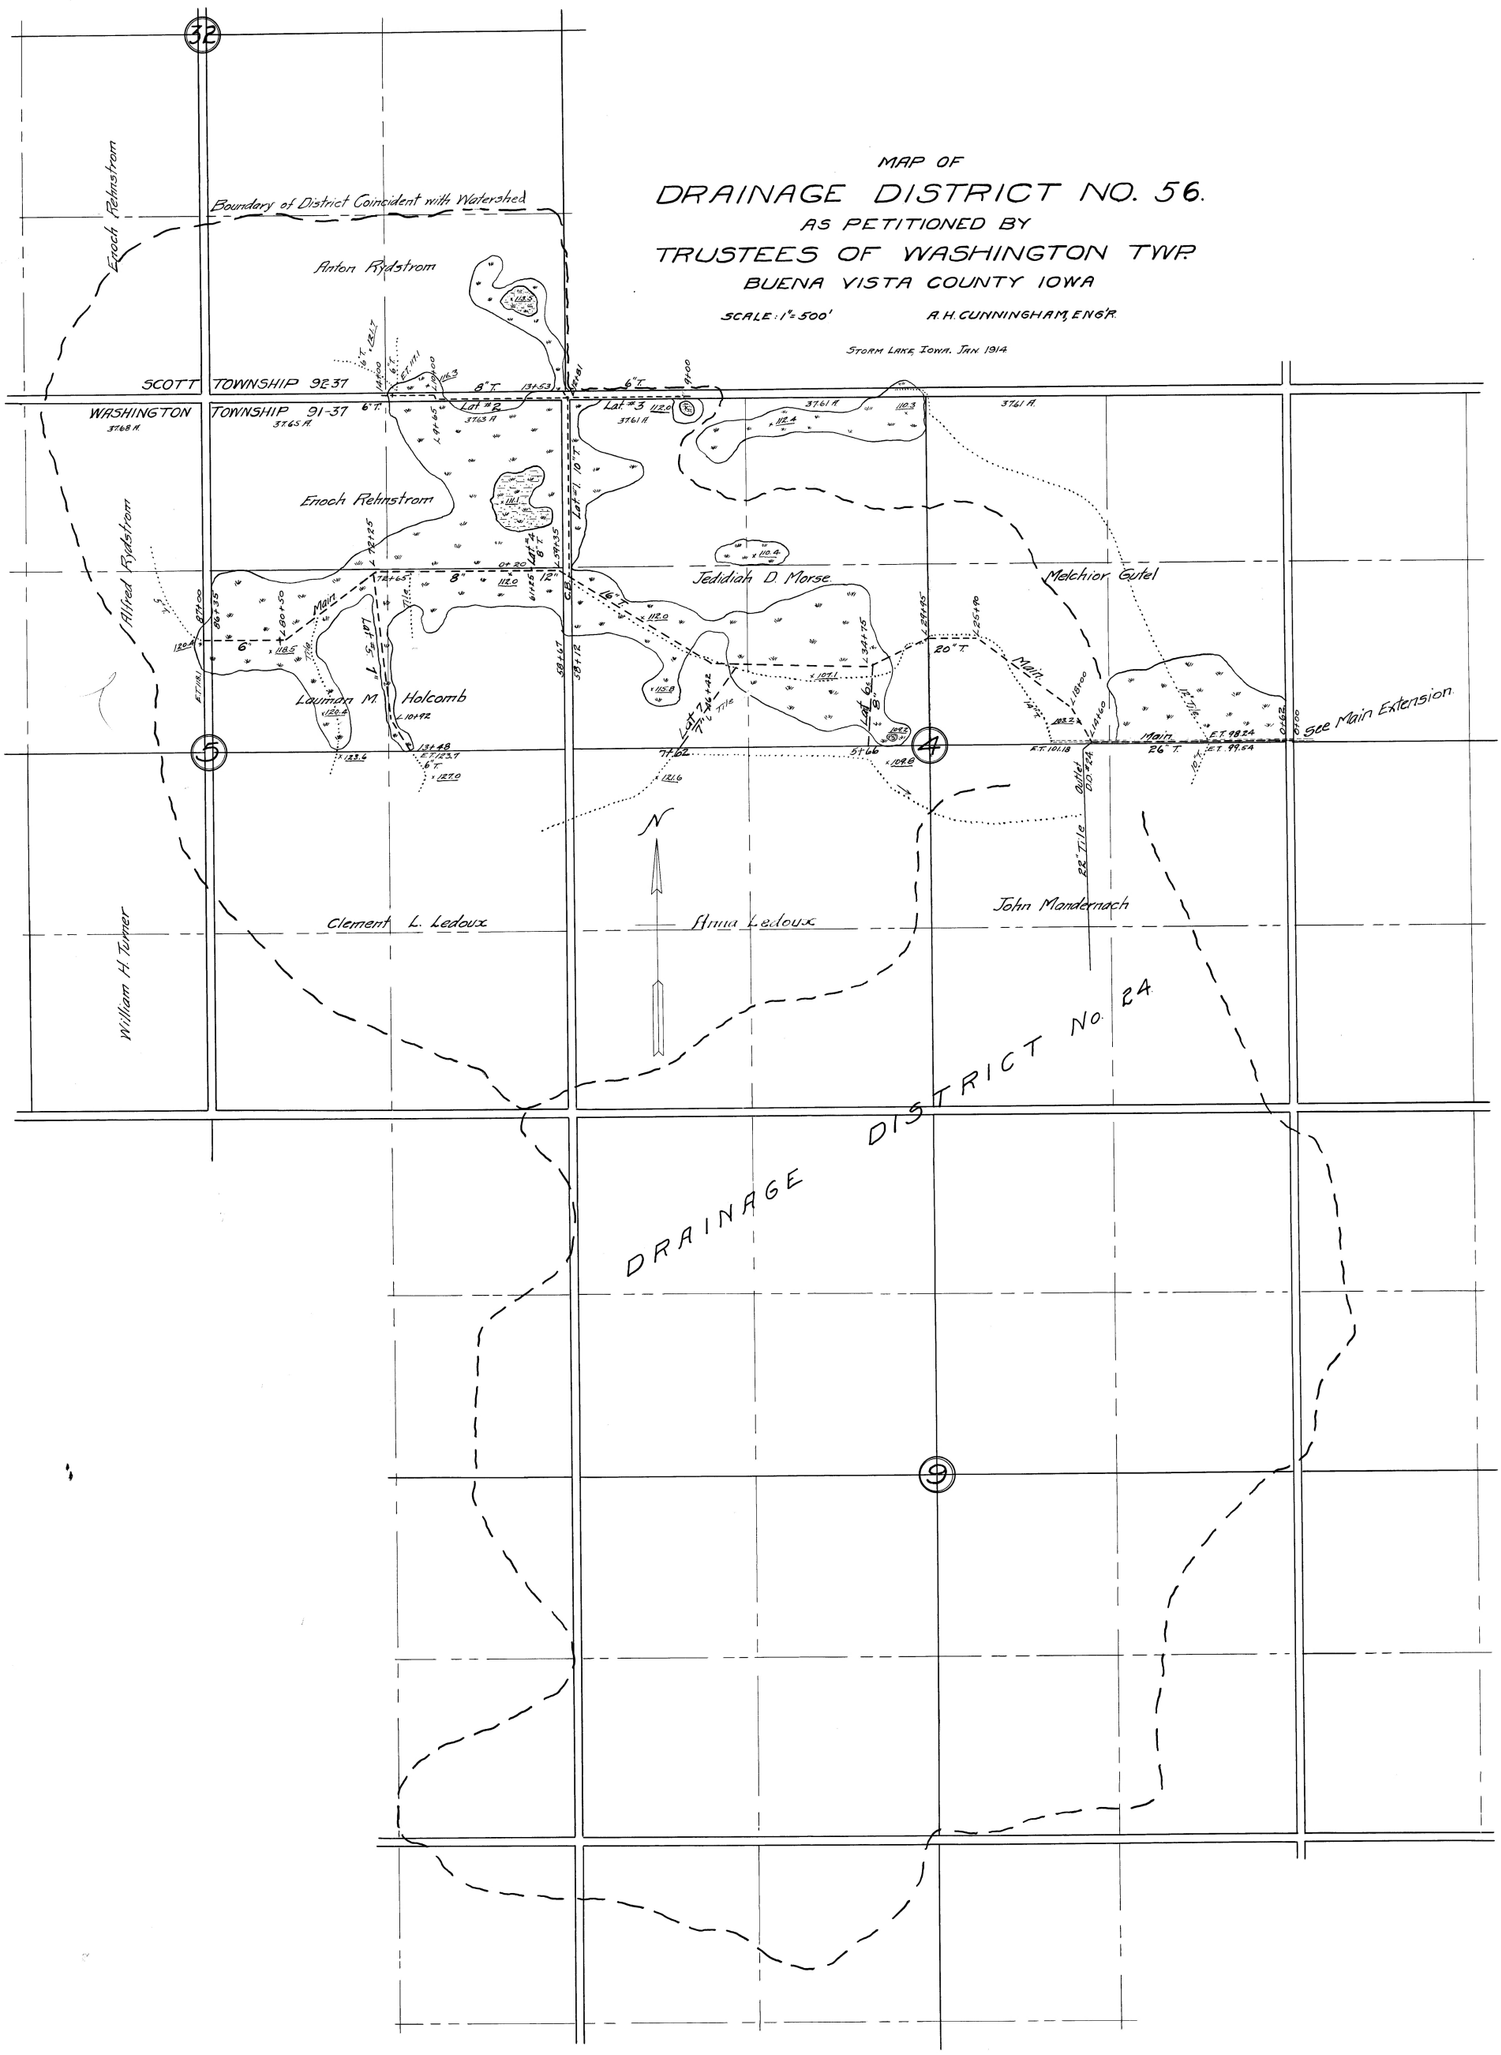
MAP OF
DRAINAGE DISTRICT NO. 56.
AS PETITIONED BY
TRUSTEES OF WASHINGTON TWP.
BUENA VISTA COUNTY IOWA
SCALE: 1" = 500'
A. H. CUNNINGHAM, ENG'R.
STORM LAKE, IOWA. JAN 1914
Boundary of District Coincident with Watershed
Enoch Reinstrom
Anton Rydstrom
SCOTT TOWNSHIP 92-37
WASHINGTON TOWNSHIP 91-37
Enoch Reinstrom
Alfred Rydstrom
Jedidiah D. Morse
Melchior Gutel
Laumera M. Holcomb
See Main Extension
Clement L. Ledoux
Anna Ledoux
John Mandernach
William H. Turner
DRAINAGE DISTRICT NO. 24
N

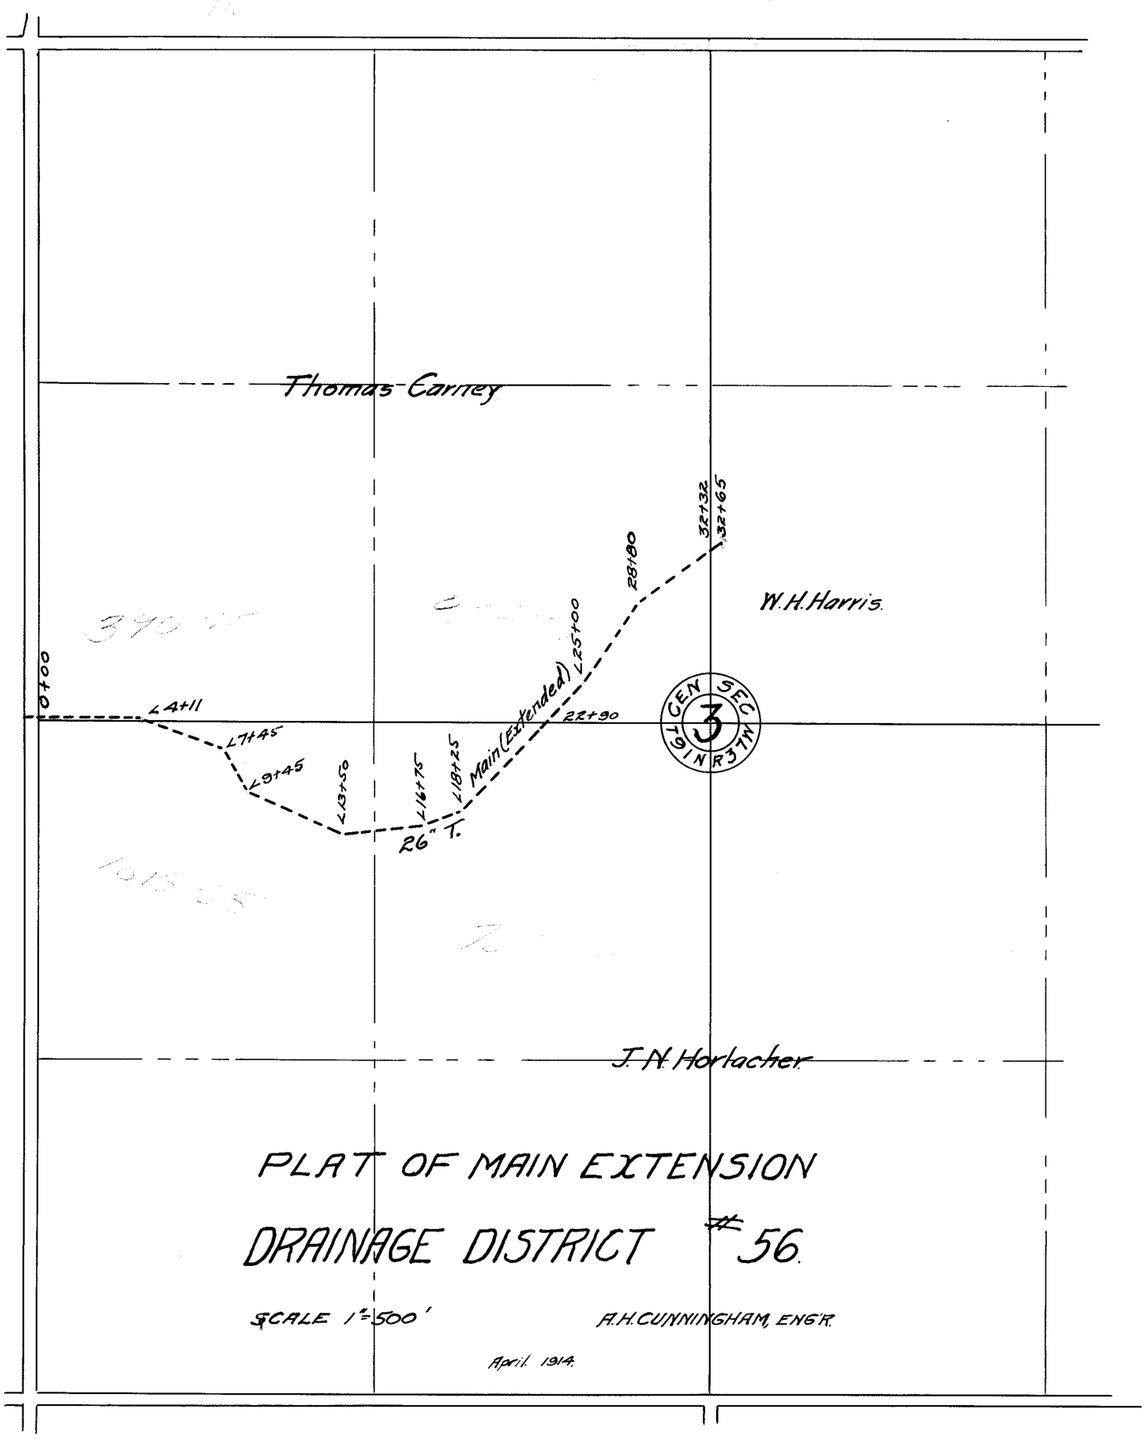

PLAT OF MAIN EXTENSION

DRAINAGE DISTRICT #56.

SCALE 1"=500'

A.H. CUNNINGHAM, ENG'R.

April 1914.