



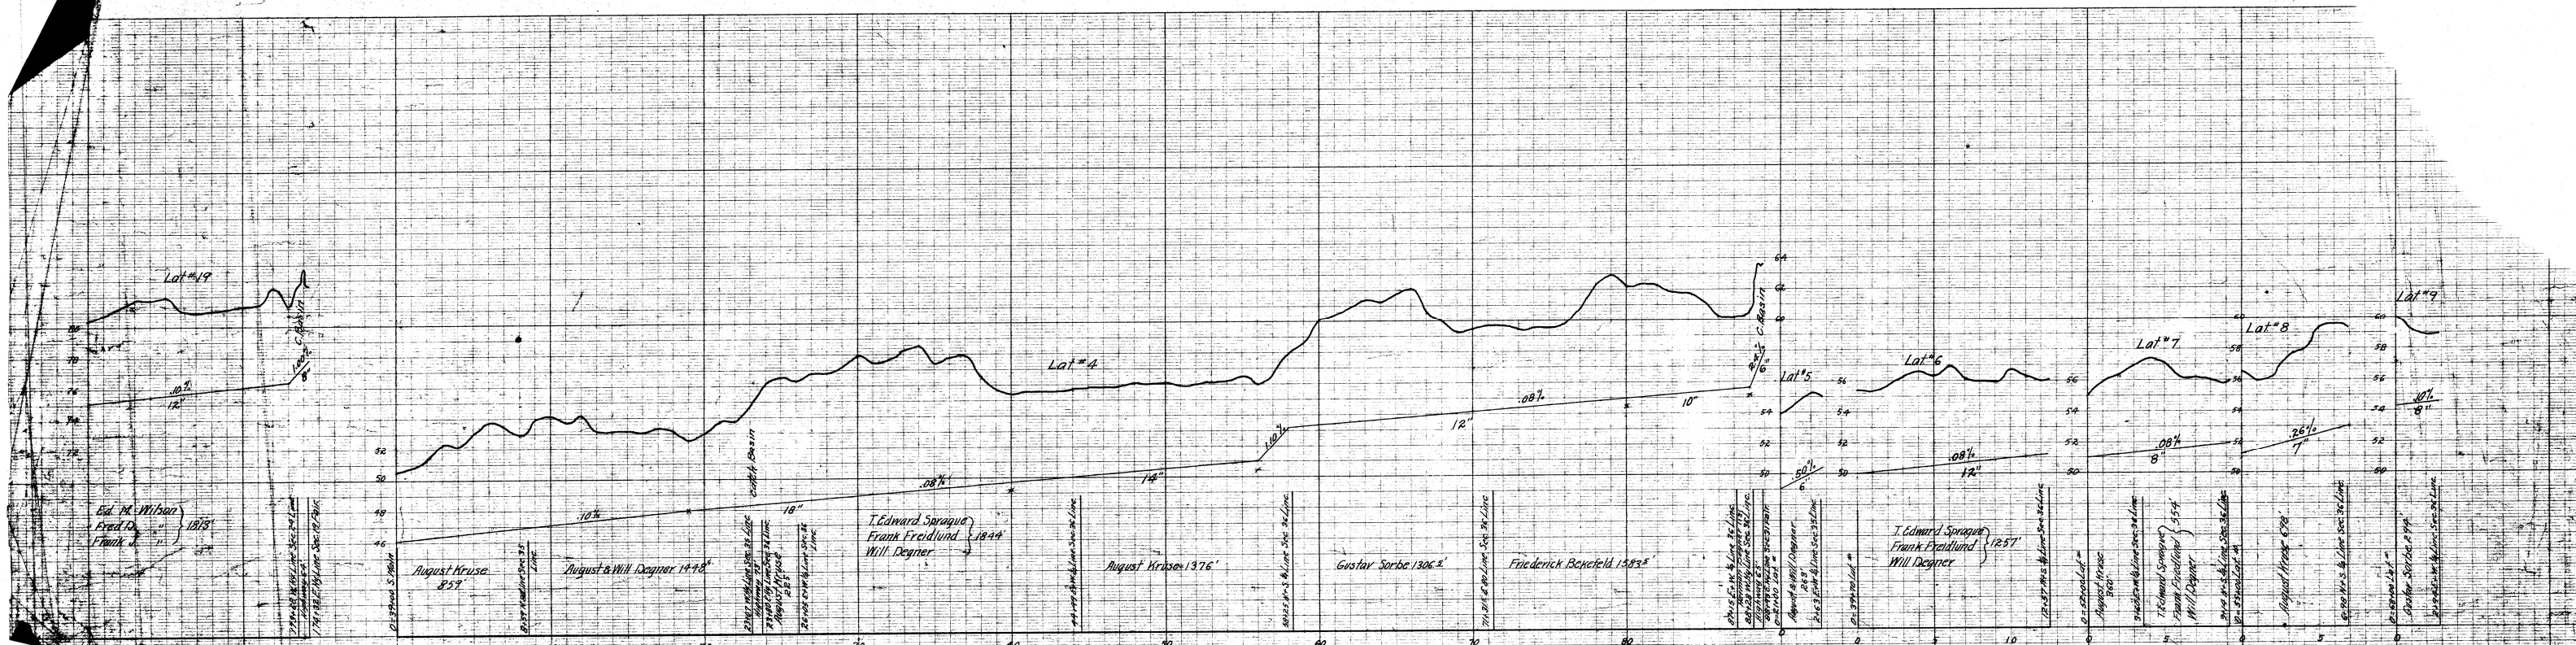

PROFILE OF LATERALS NO
19, 4, 5, 6, 7, 8, 9.
DRAINAGE DISTRICT NO 60
BUENA VISTA COUNTY IA.
HENRY BREMMER ET AL. PETITIONERS
SCALE 1"=100'
A. H. CUNNINGHAM CNGR.
STORM LAKE IA. MARCH 1914
3 SHEETS - SHEET R.

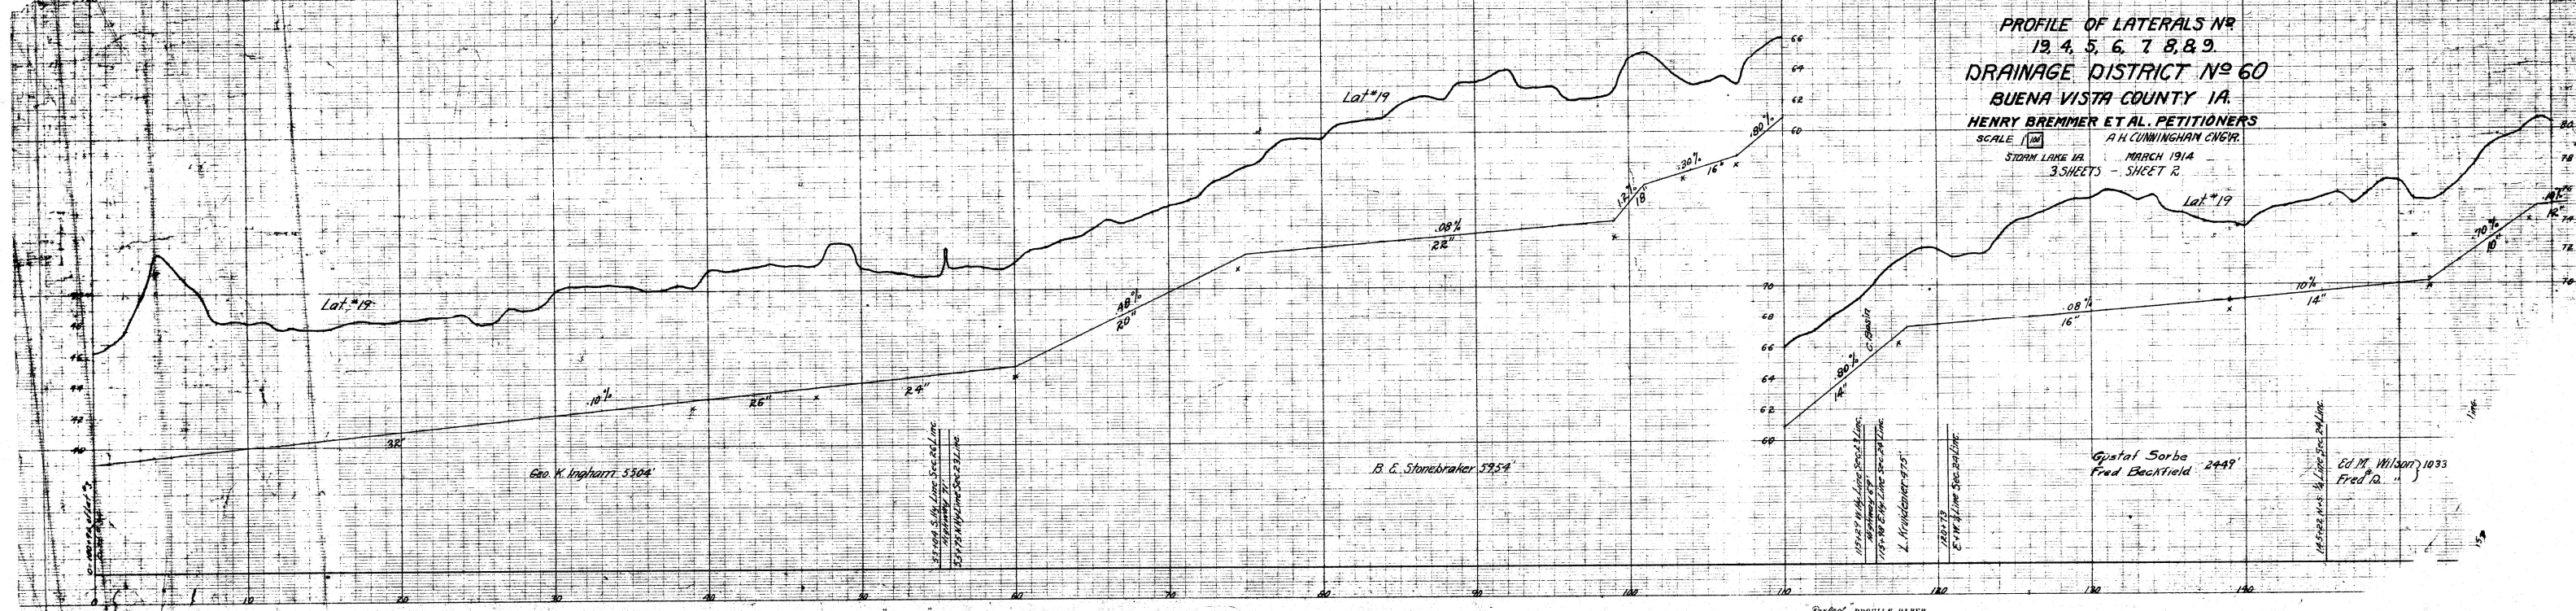

PROF. PROFILE PAPER
PLATE A.
EUGENE DIETZGEN CO.

PROF. PROFILE PAPER
PLATE A.
EUGENE DIETZGEN CO.