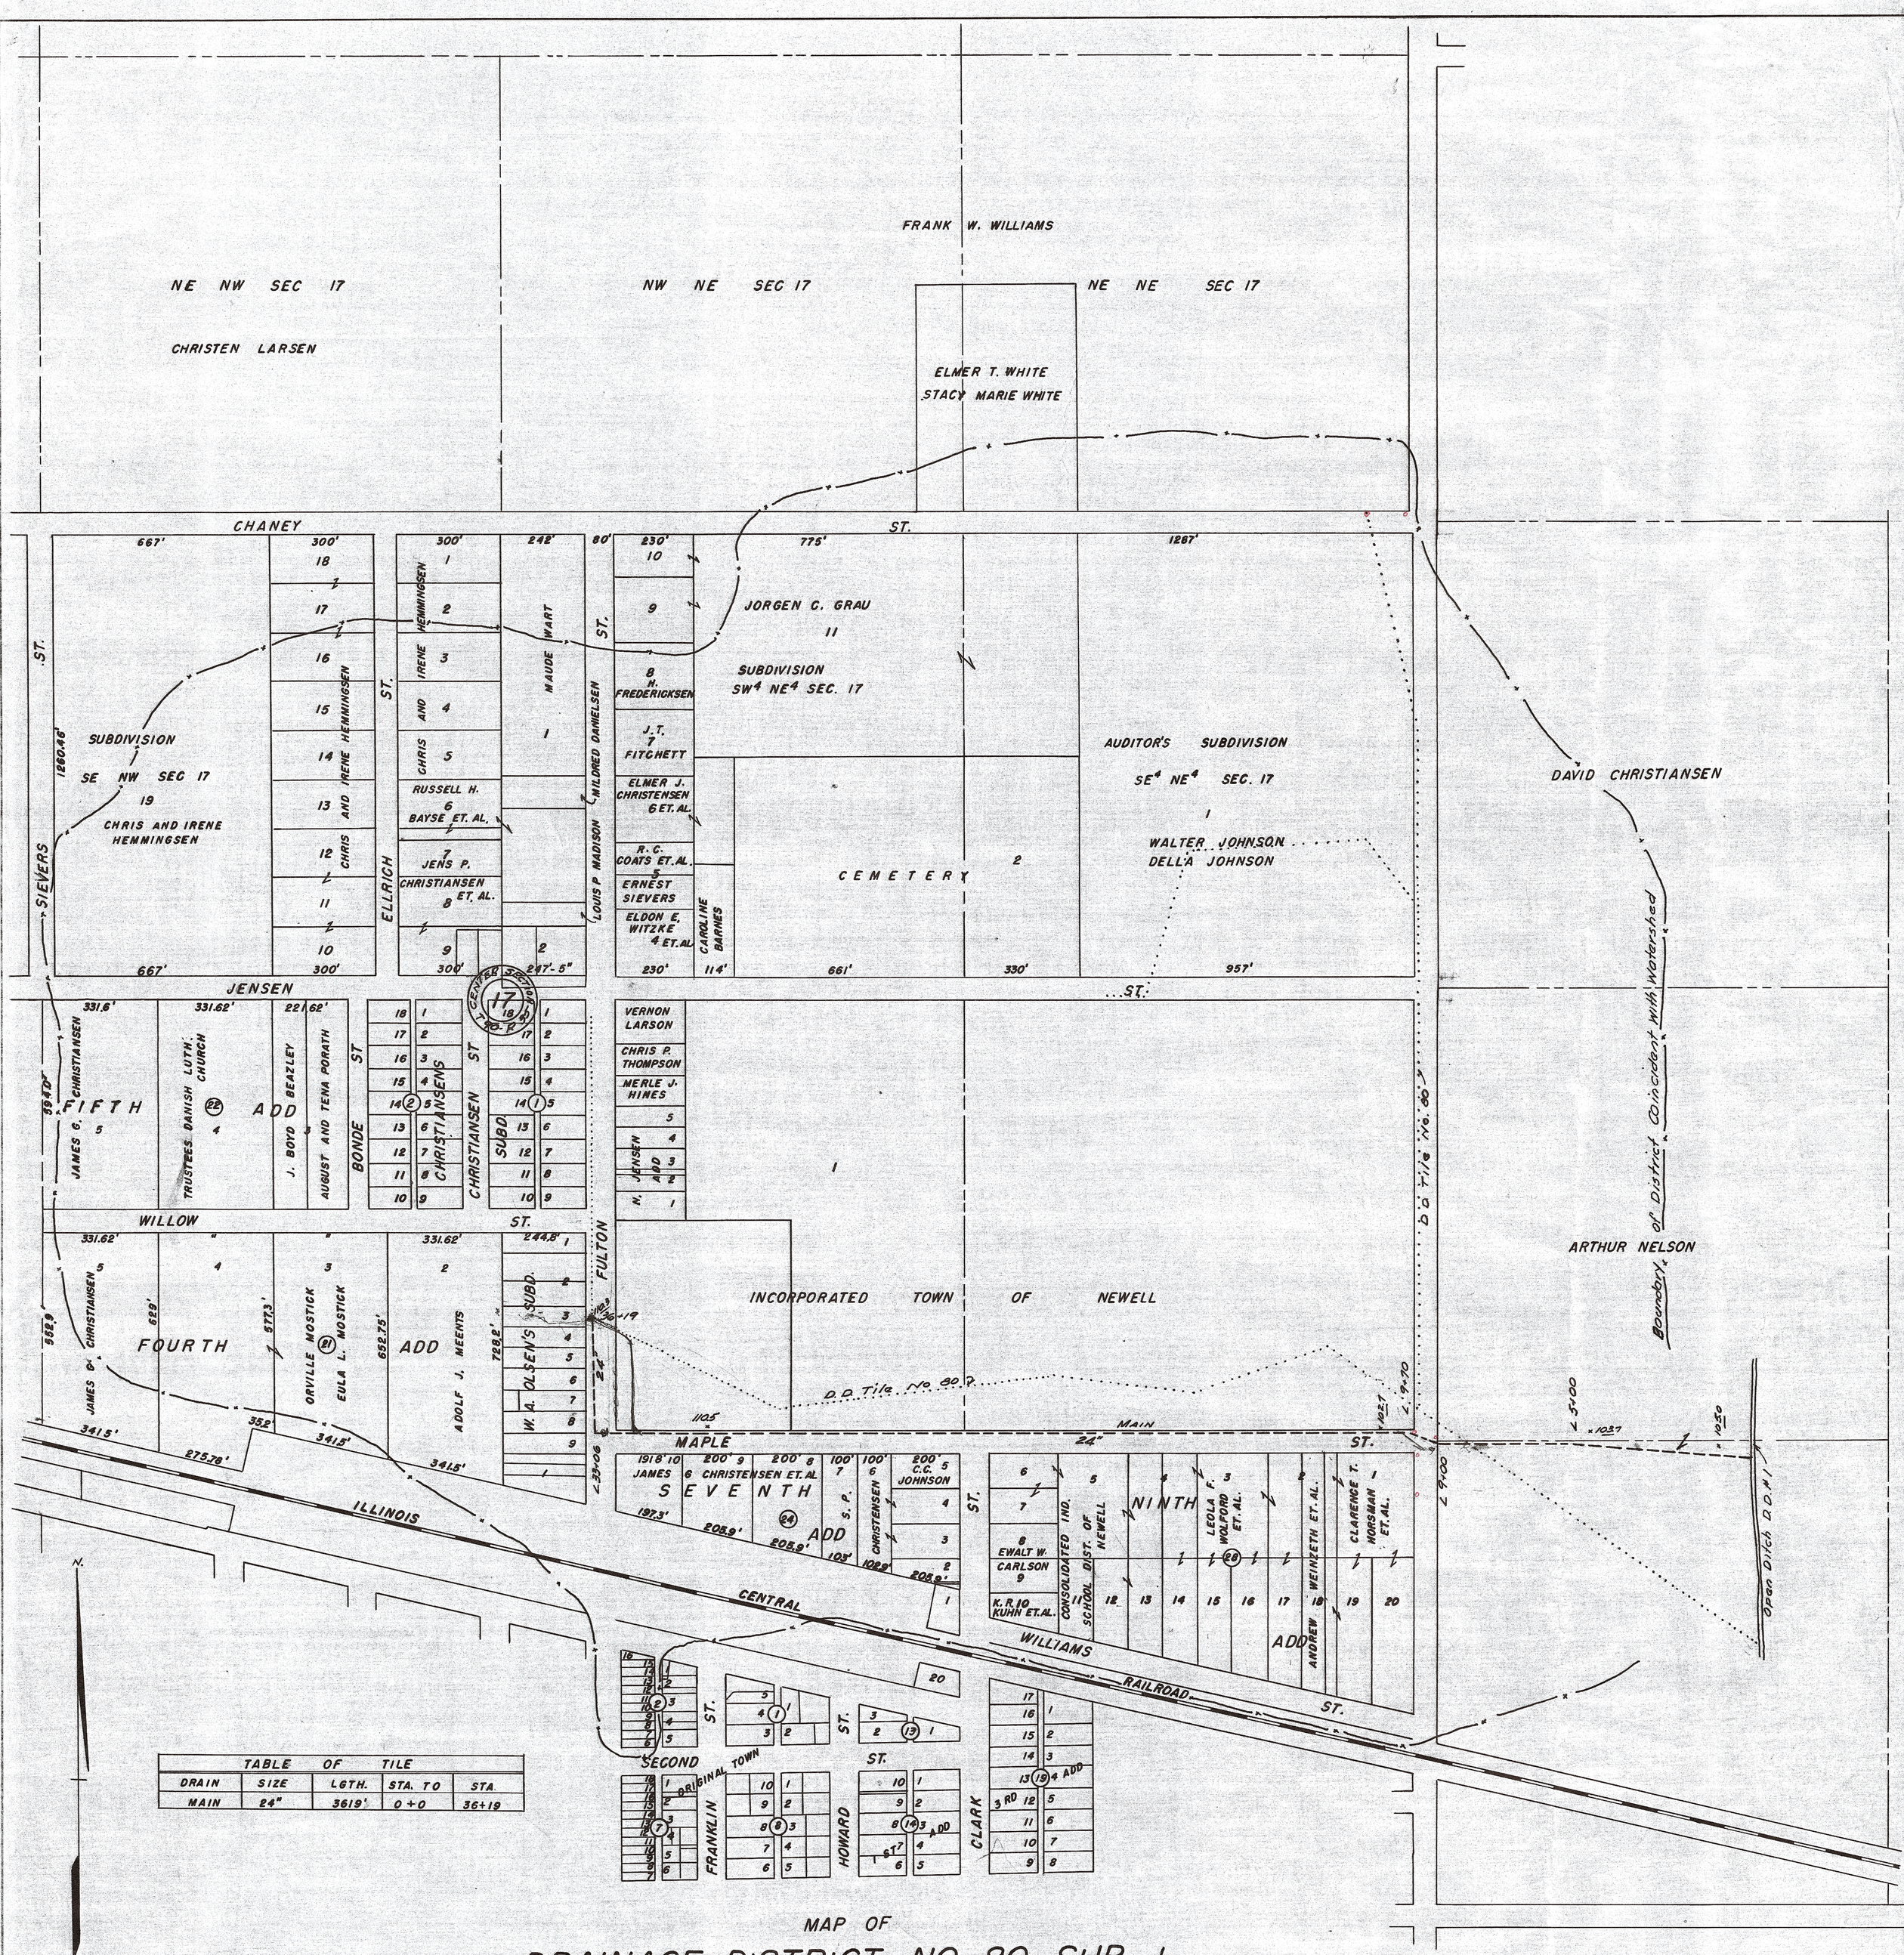

TABLE OF TILE				
DRAIN	SIZE	LGTH.	STA. TO	STA.
MAIN	24"	3619'	0+0	36+19

MAP OF

DRAINAGE DISTRICT NO. 80 SUB 1

BUENA VISTA COUNTY IOWA

AGNES PORATH ET. AL.

SCALE 1"= 200'

STORM LAKE, IOWA

PETITIONERS

A.H. CUNNINGHAM, ENGR

FEBRUARY, 1953