
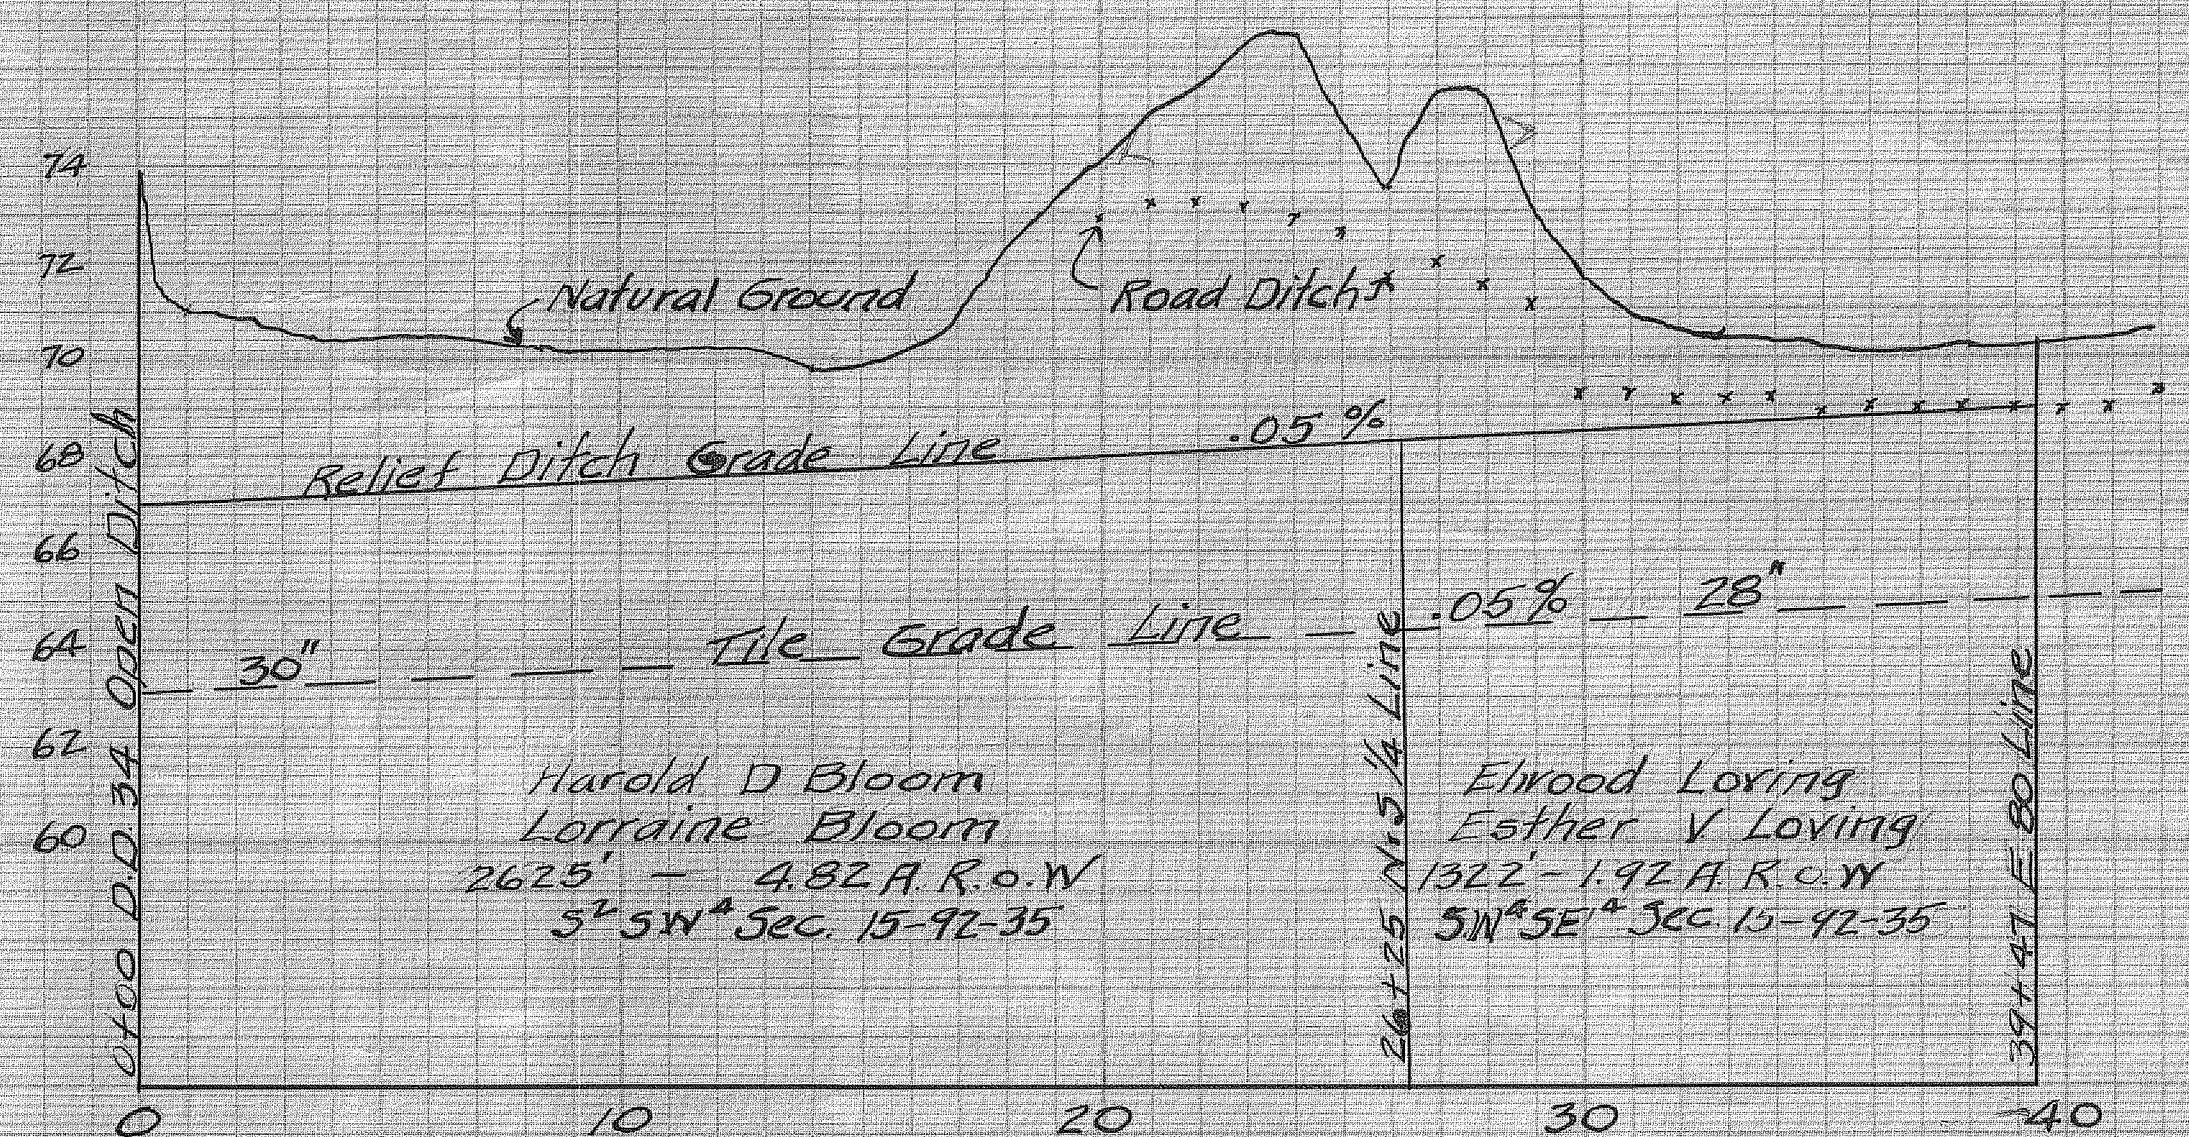


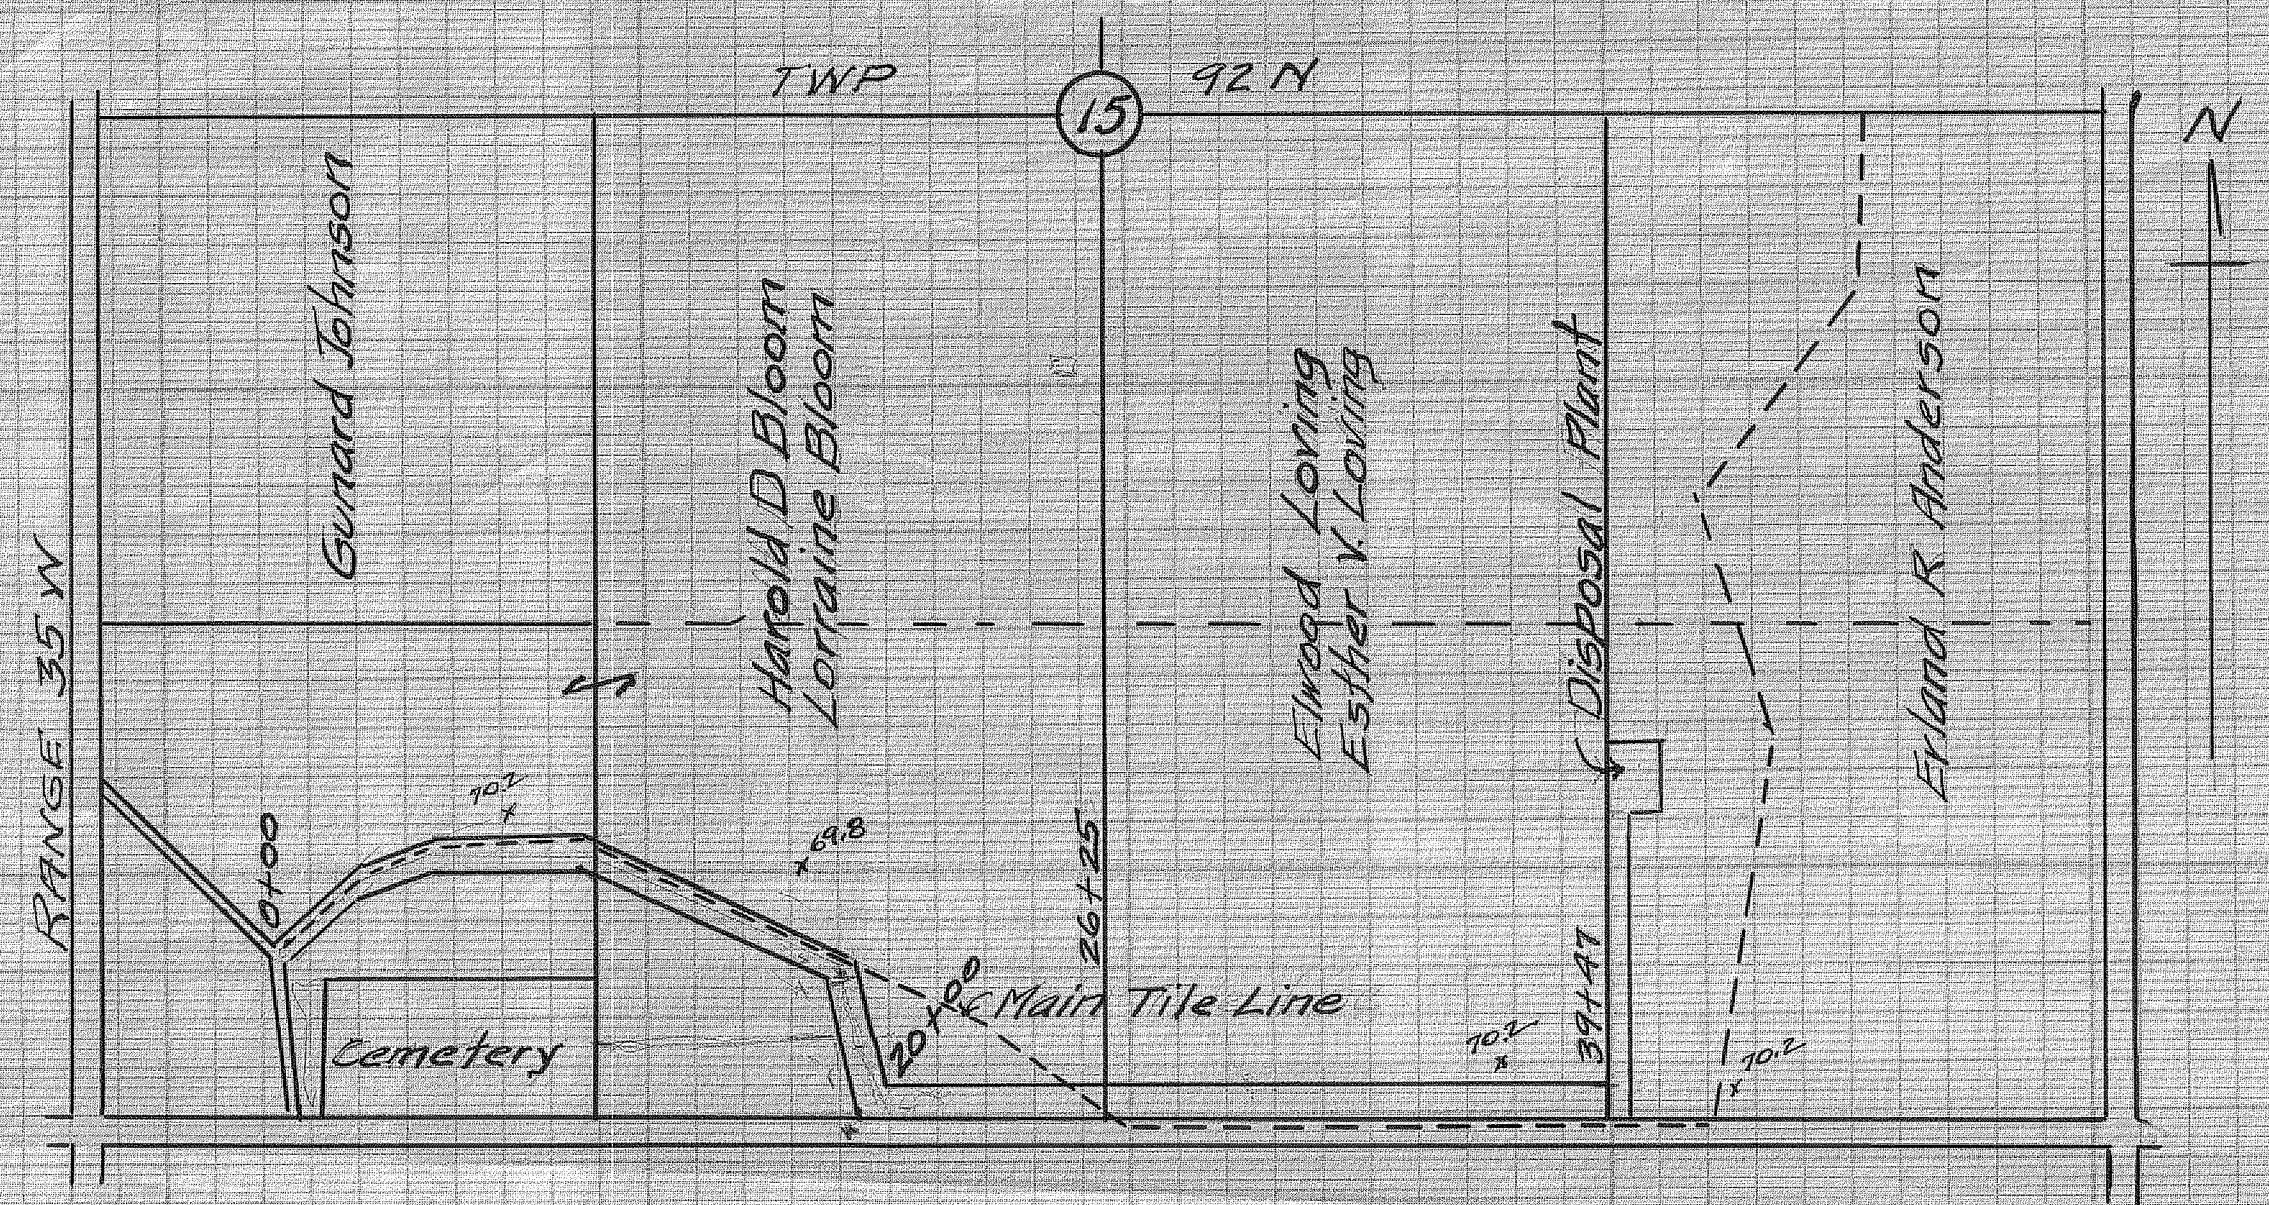

PLAT & PROFILE
OPEN DITCH RELIEF DRAIN
DRAINAGE DISTRICT NO. 81

PLAT SCALE: 1" TO 500'
STORM LAKE, IOWA

A. H. CUNNINGHAM, ENGR.
MAY, 1963