


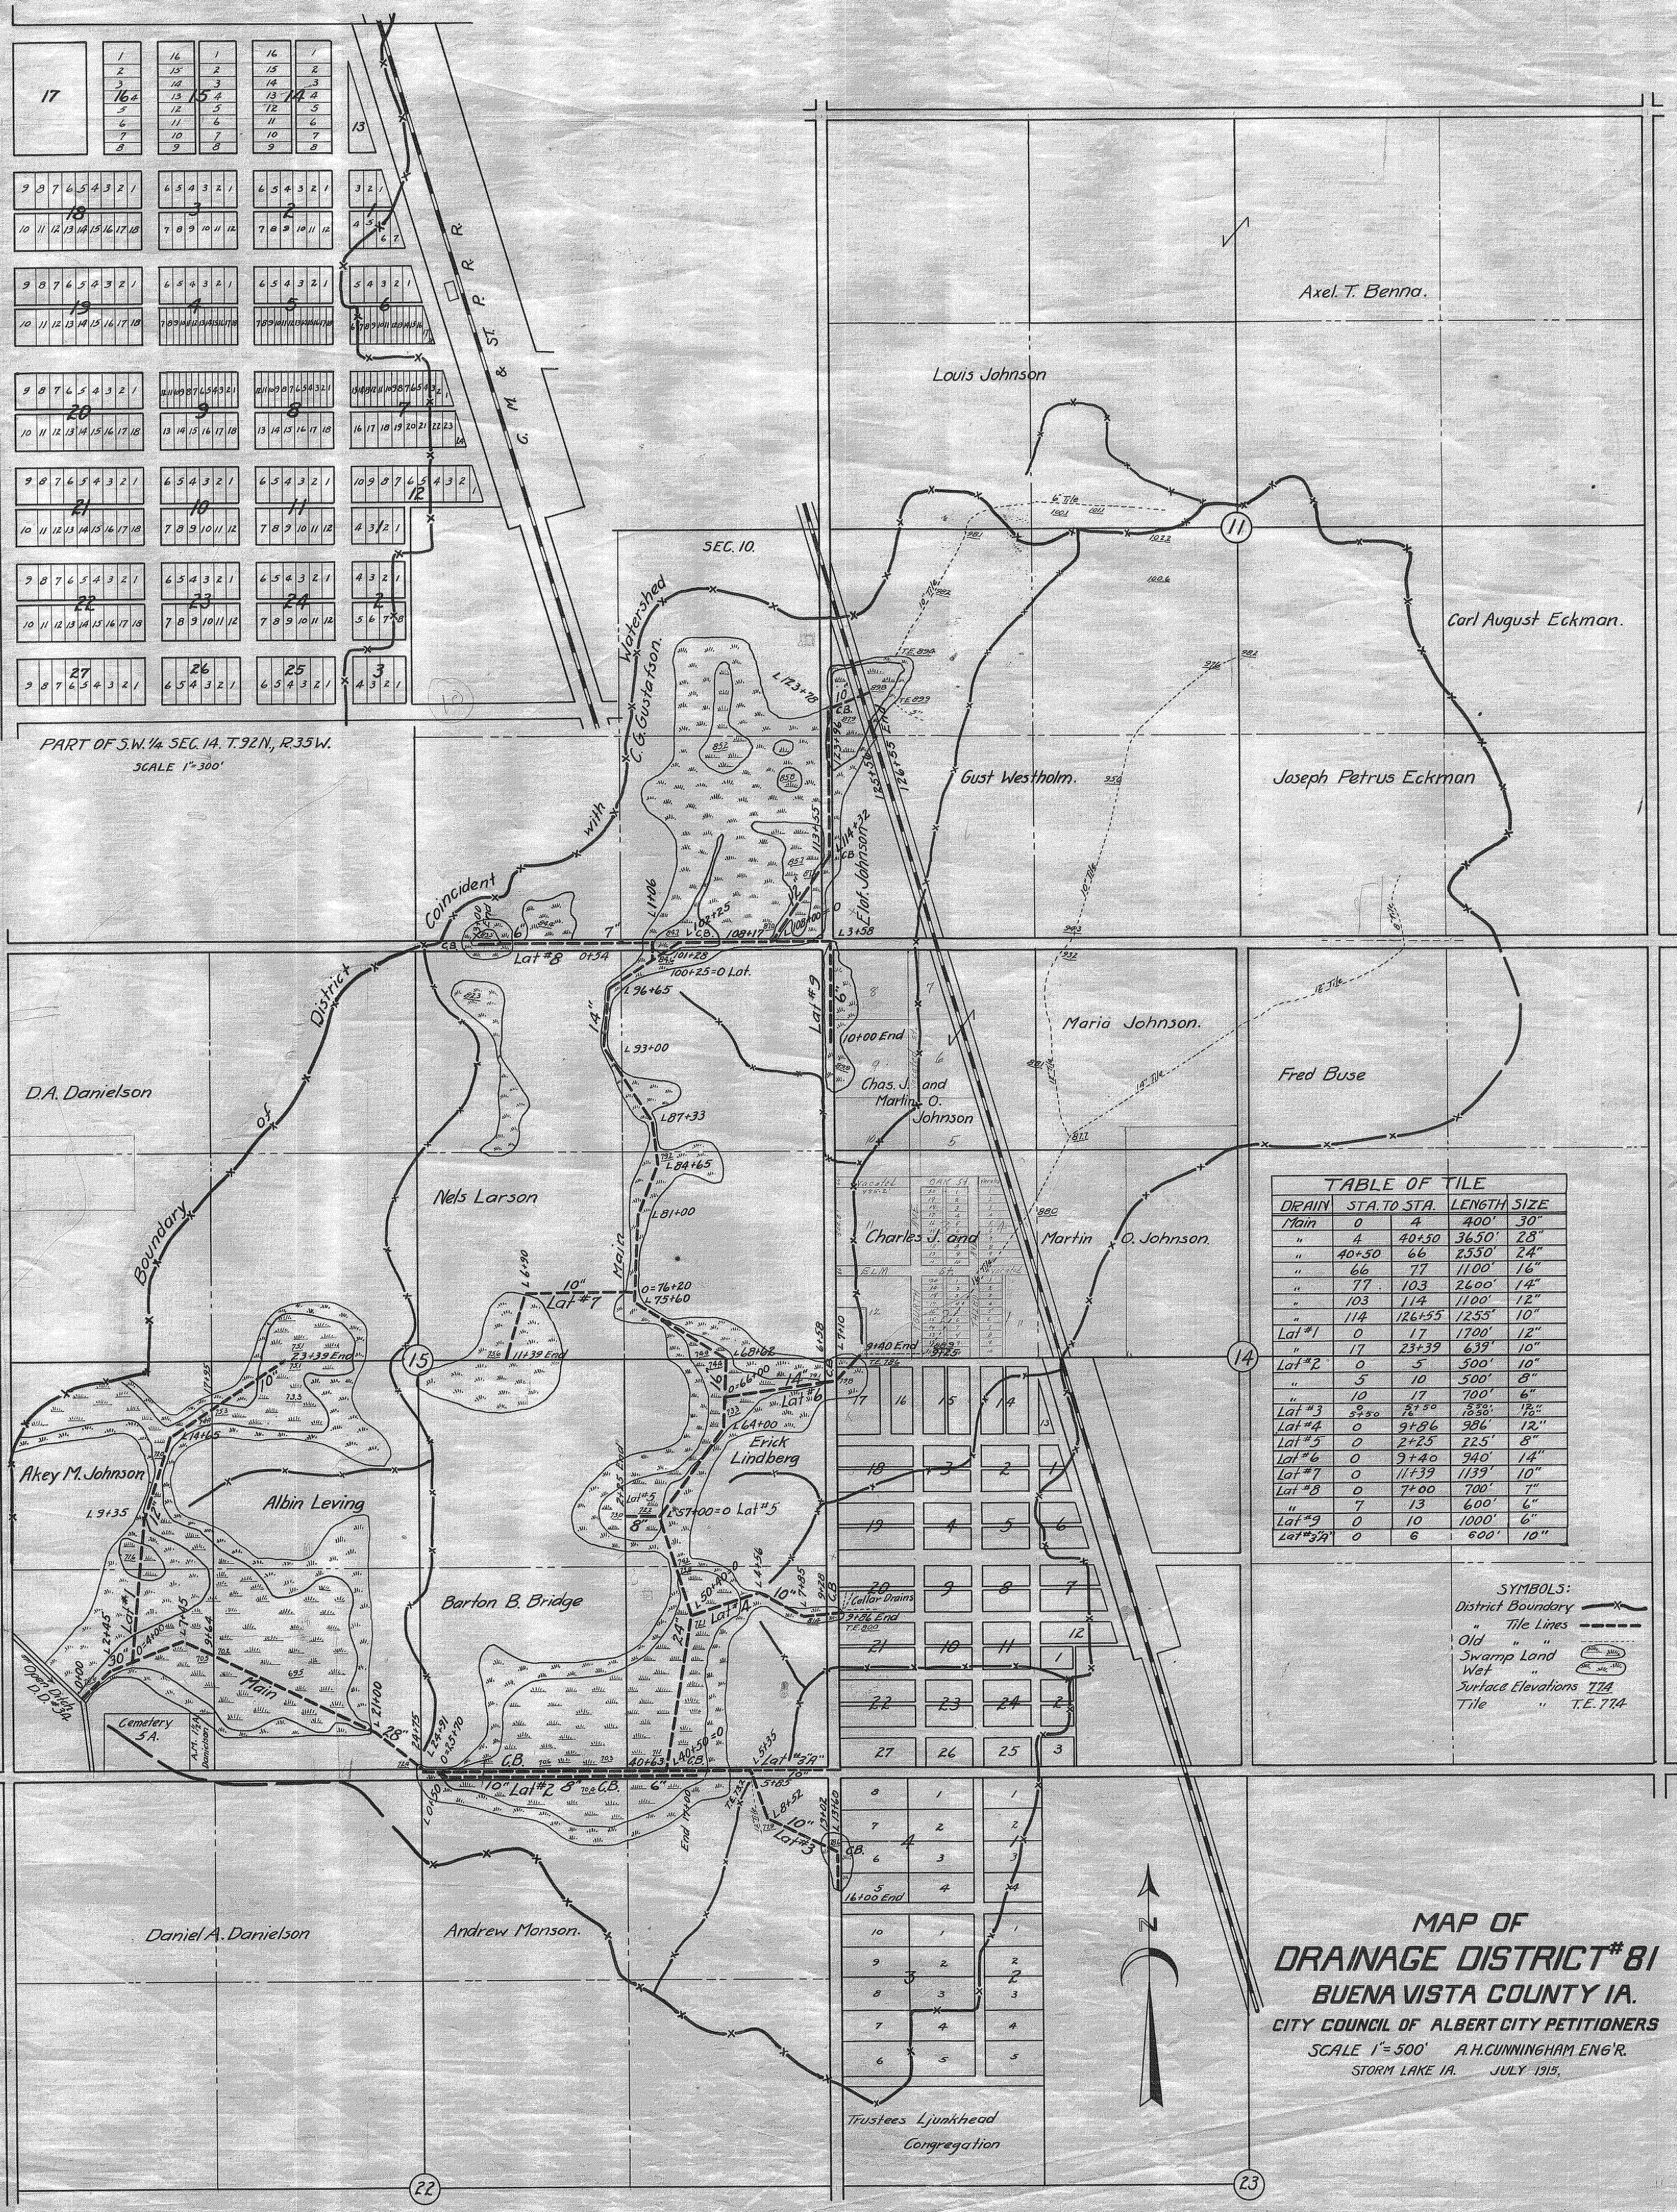

PART OF S.W. 1/4 SEC. 14, T. 92 N., R. 35 W.
SCALE 1"=300'

Drain	Sta. to Sta.	Length	Size
Main	0	400'	30"
"	4	40+50	36.50'
"	40+50	66	25.50'
"	66	77	11.00'
"	77	103	26.00'
"	103	114	11.00'
"	114	126+55	12.55'
Lat #1	0	17	17.00'
"	17	23+39	6.39'
Lat #2	0	5	5.00'
"	5	10	5.00'
"	10	17	7.00'
Lat #3	0	2+50	2.50'
Lat #4	0	9+86	9.86'
Lat #5	0	2+25	2.25'
Lat #6	0	9+40	9.40'
Lat #7	0	11+39	11.39'
Lat #8	0	7+00	7.00'
"	7	13	6.00'
Lat #9	0	10	10.00'
Lat #30	0	6	6.00'

SYMBOLS:
District Boundary ———
Tile Lines ———
Old Swamp Land ———
Wet ———
Surface Elevations T.T.A.
Tile " T.E.T.T.A.

MAP OF
DRAINAGE DISTRICT #81
BUENA VISTA COUNTY IA.
CITY COUNCIL OF ALBERT CITY PETITIONERS
SCALE 1"=500' A.H. CUNNINGHAM ENG'R.
STORM LAKE IA. JULY 1913.