
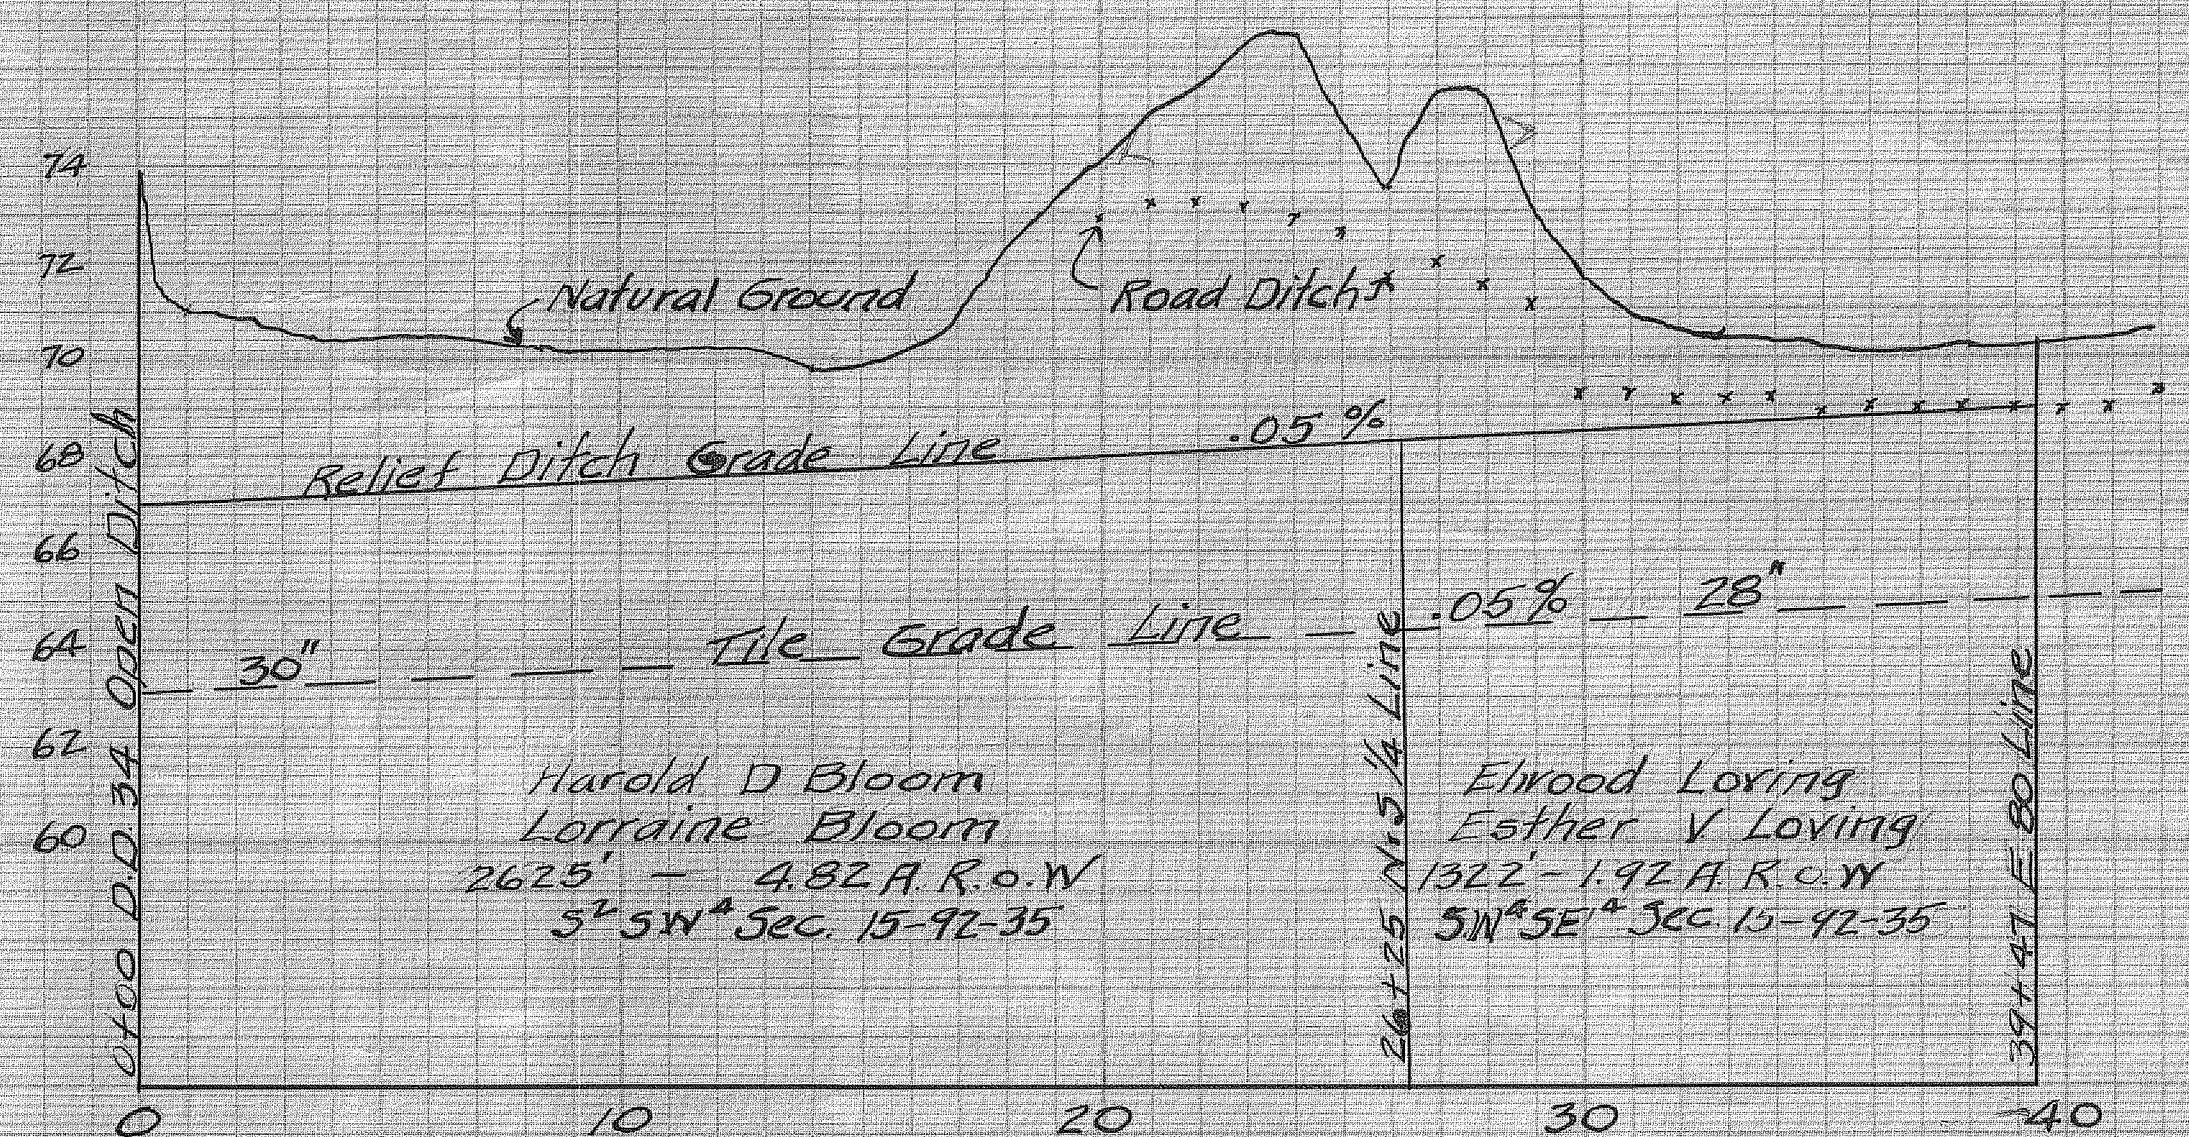


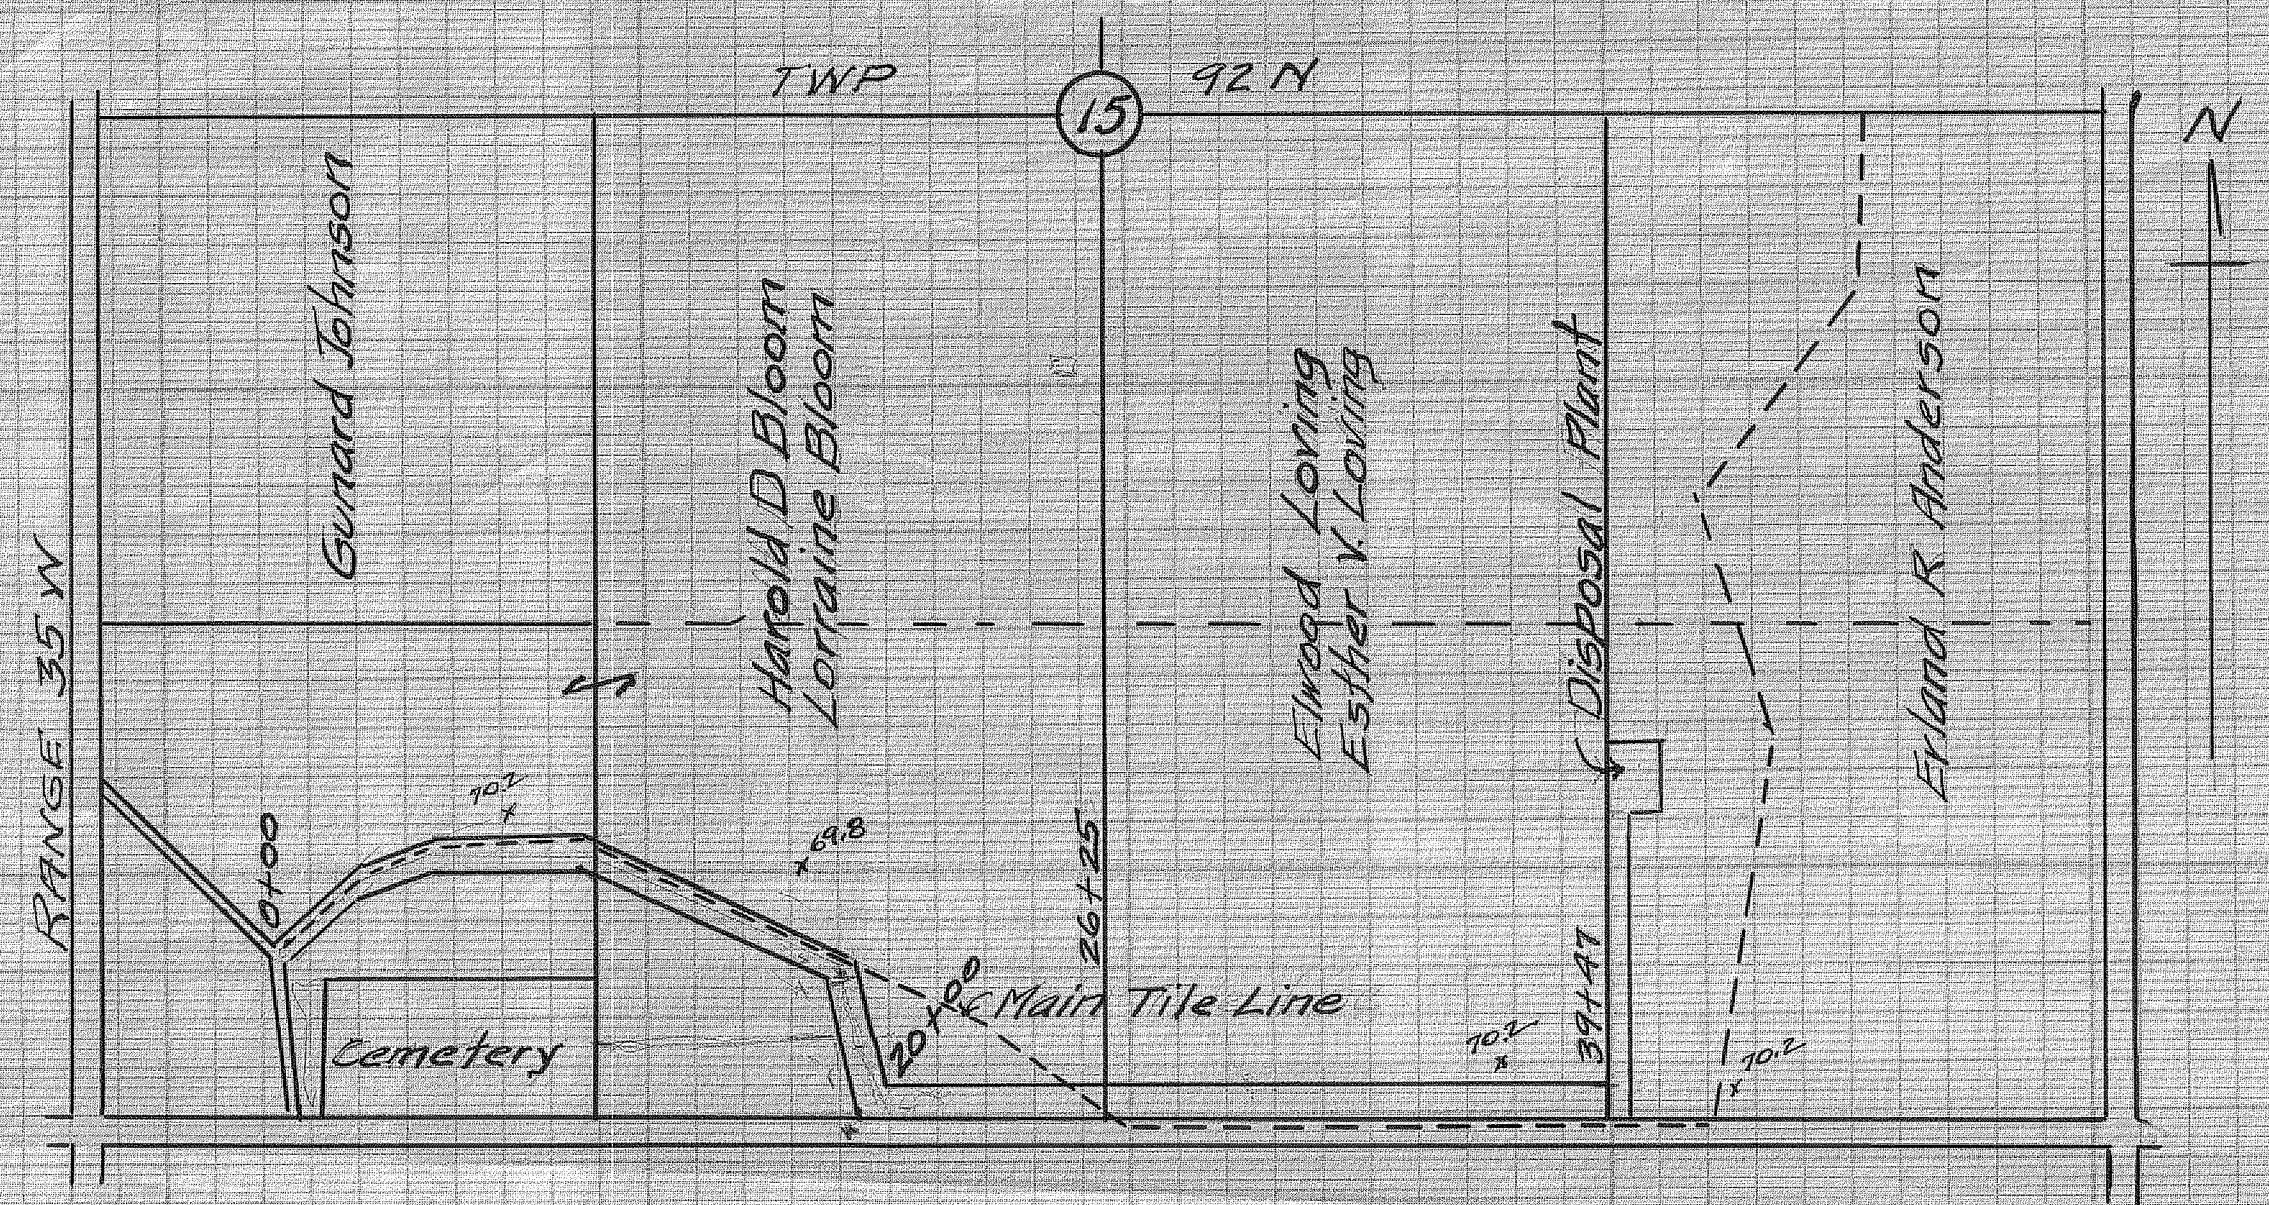

PLAT & PROFILE
OPEN DITCH RELIEF DRAIN
DRAINAGE DISTRICT NO. 81
PLAT SCALE: 1" TO 500' A. H. CUNNINGHAM, ENGR.
STORM LAKE, IOWA MAY, 1963