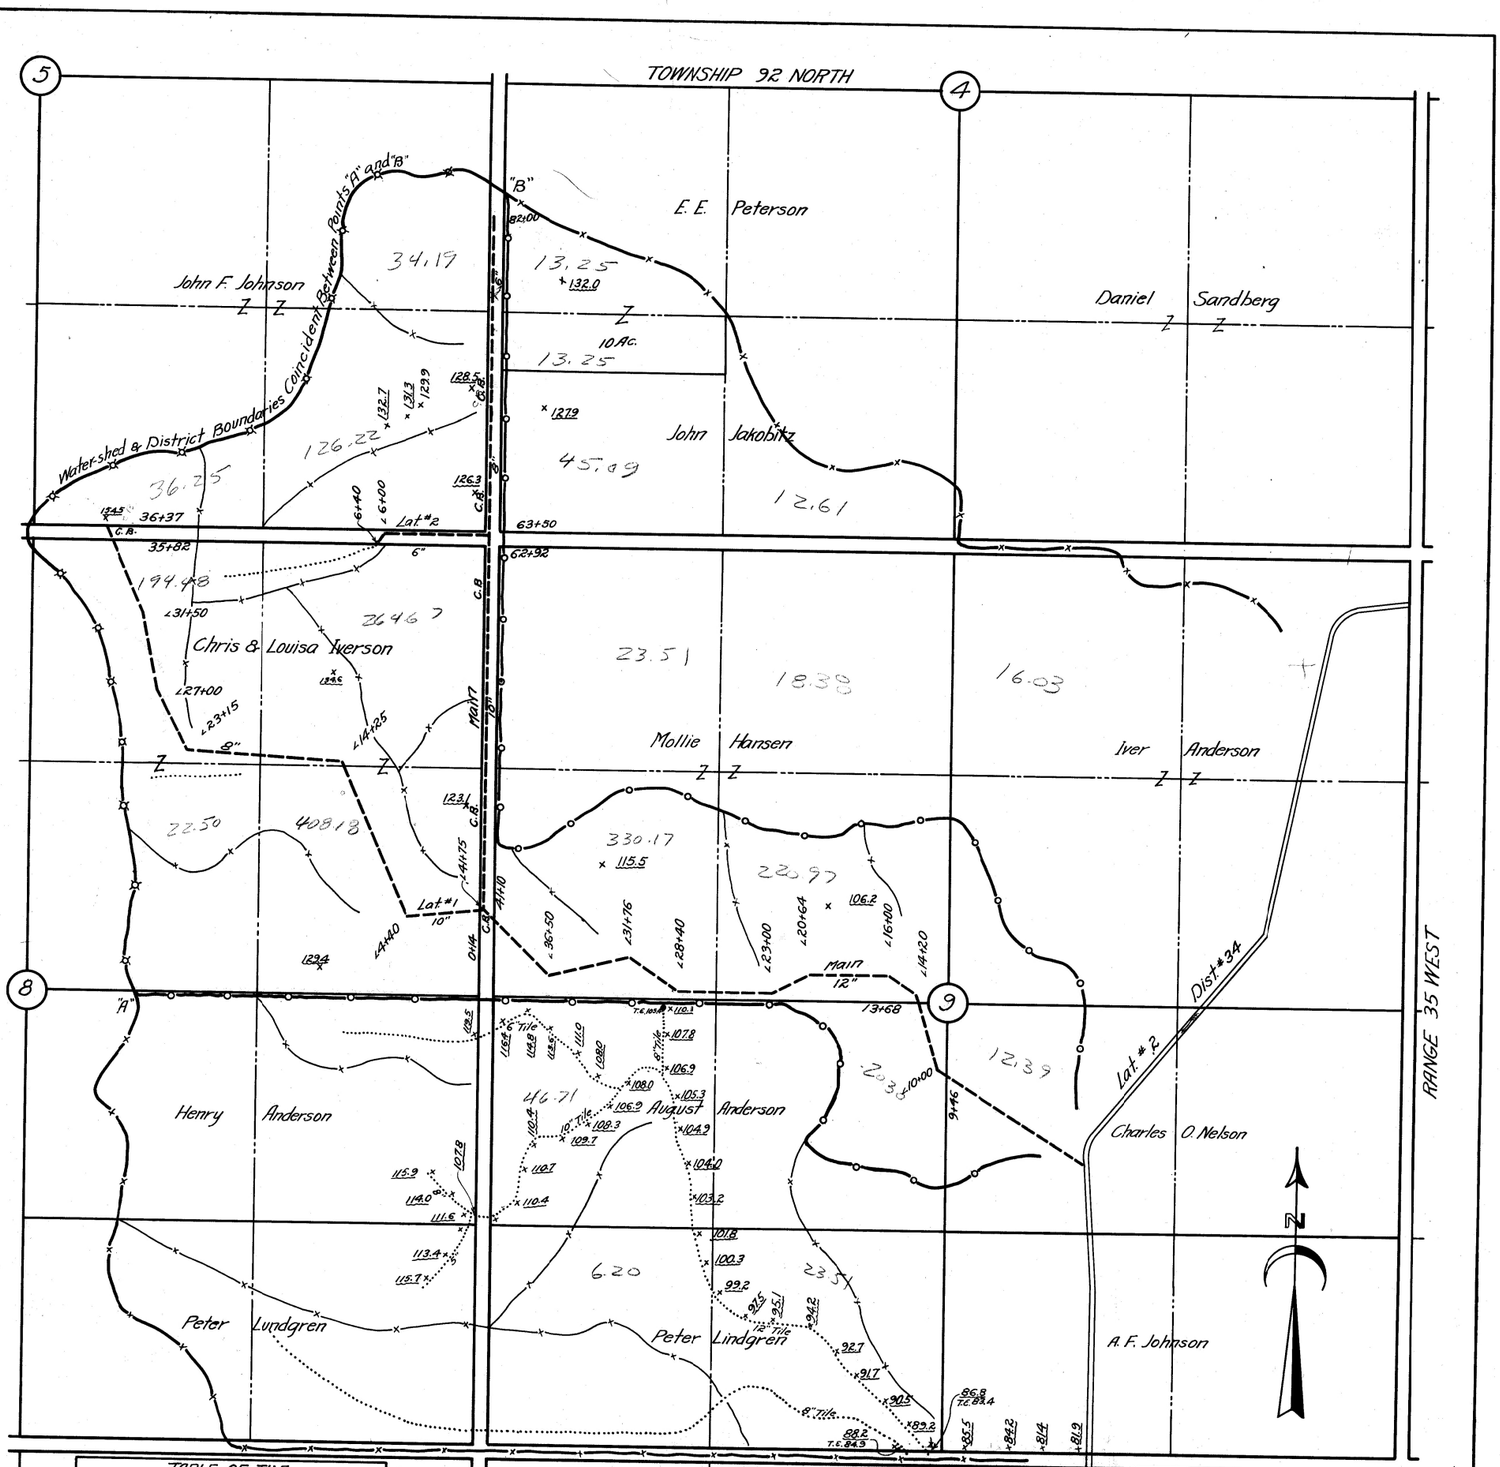

TABLE OF TILE				
DRAIN	STA.	TO STA.	LENGTH	SIZE
Main	0	42	4200'	12"
"	42	65	2300'	10"
"	65	73	800'	8"
"	73	82	900'	6"
"	5 Catch	Basins		
"	1-Conc.	B.Head 2	Cu. Yds.	
Lat #1	0	5	500'	10"
"	5	36+37	3137'	8"
"	1-Catch	Basin		
Lat. 2	0	6+40	640'	6"

Area District 830 Acres
" Watershed 310 "

SYMBOLS:
Watershed Boundary
District "
" Tile Lines
Old " "
Swamp Land
Wet "
Surface Elevations x 86.8
Tile " T.E. 83.4

MAP OF DRAINAGE DISTRICT #86
BUENA VISTA COUNTY IA.

CHRIS IVERSON ET AL. PETITIONERS

SCALE 1"=500' A.H. CUNNINGHAM ENG'R.

STORM LAKE IA. JAN 1916

F.T.K.

Roads 800.00