

TABLE OF TILE				
Drain	Sta. To Sta.	Length	Size	
MAIN	0+0	4+50	4.50	14"
"	4+50	20+0	1.50	15"
"	20+0	36+0	1.50	12"
"	36+0	36+90	.90	8"
LAT. 1	0+0	0+70	70	8"
" 2	0+0	0+58	58	8"


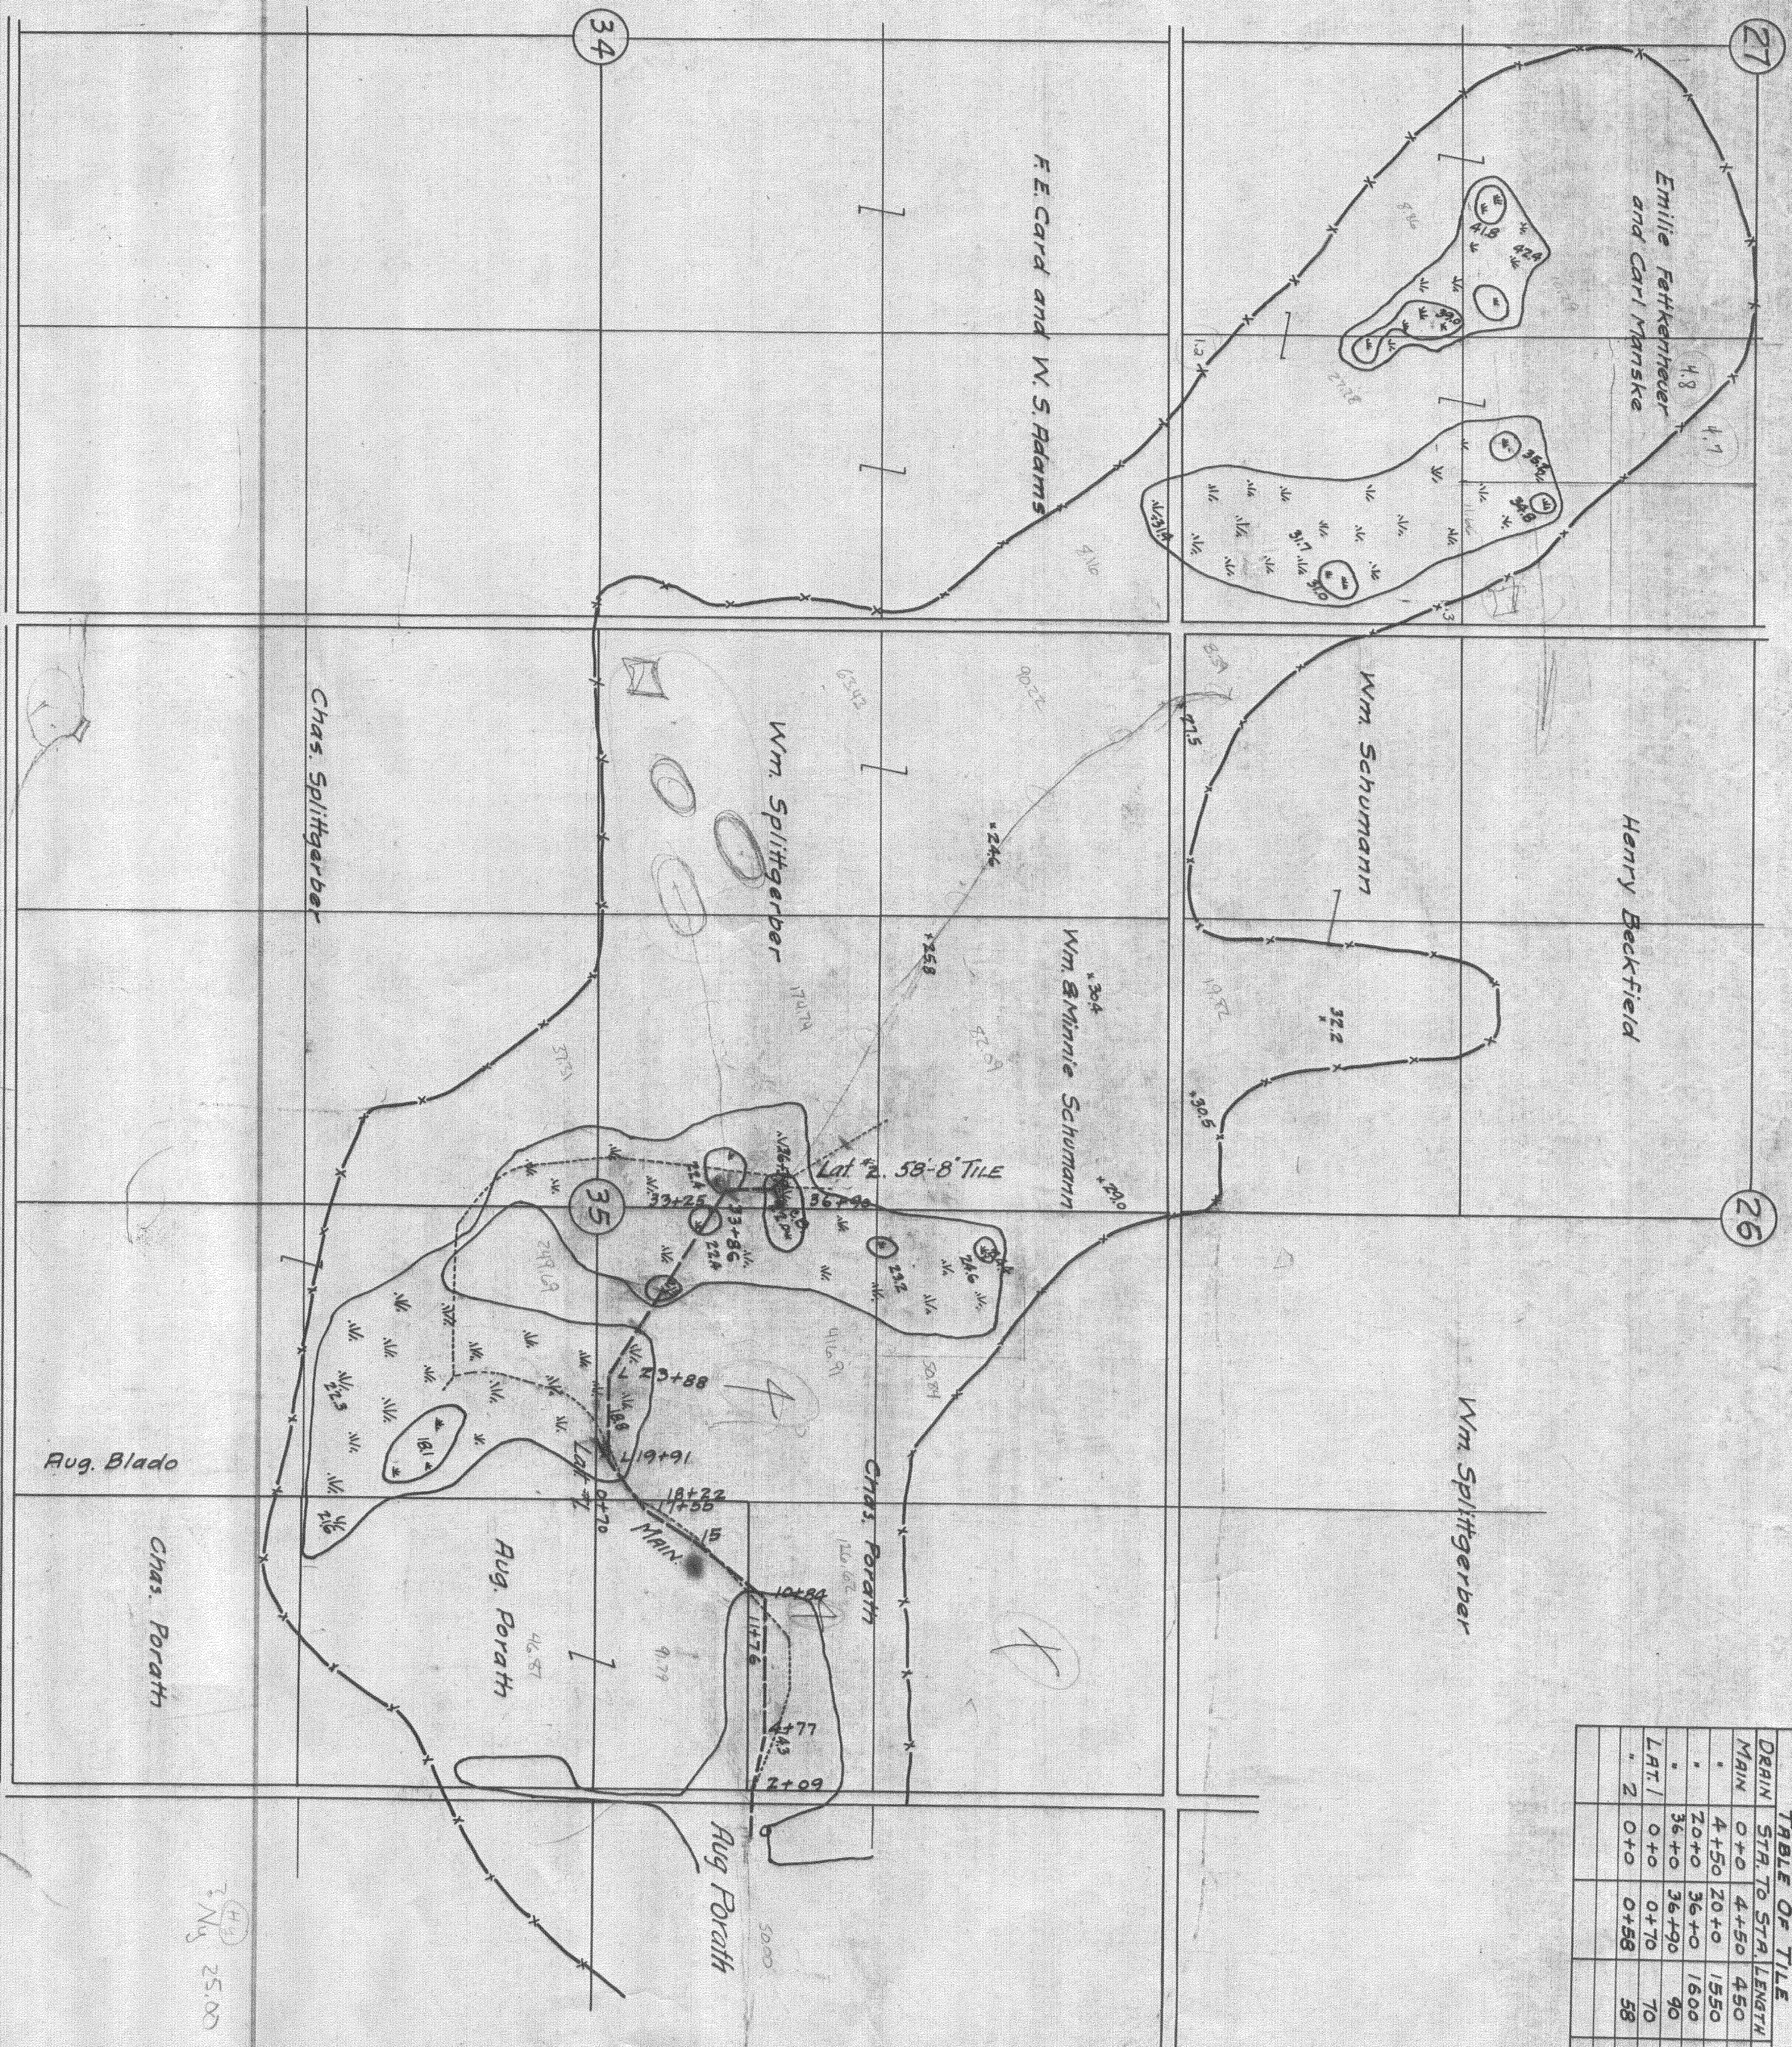


TABLE OF DRAINS					
SEC.	Drain	Size	Length	Ac. Drain	Order
1	MAIN	14"	4.50	5.52	6.0
2	"	15"	1.50	5.77	6.5
3	"	12"	1.600	6.42	.99
4	"	8"	.90	4.60	4.7
5	LAT. 1	8"	70	5.90	6.3
6	" 2	8"	58	4.15	4.2

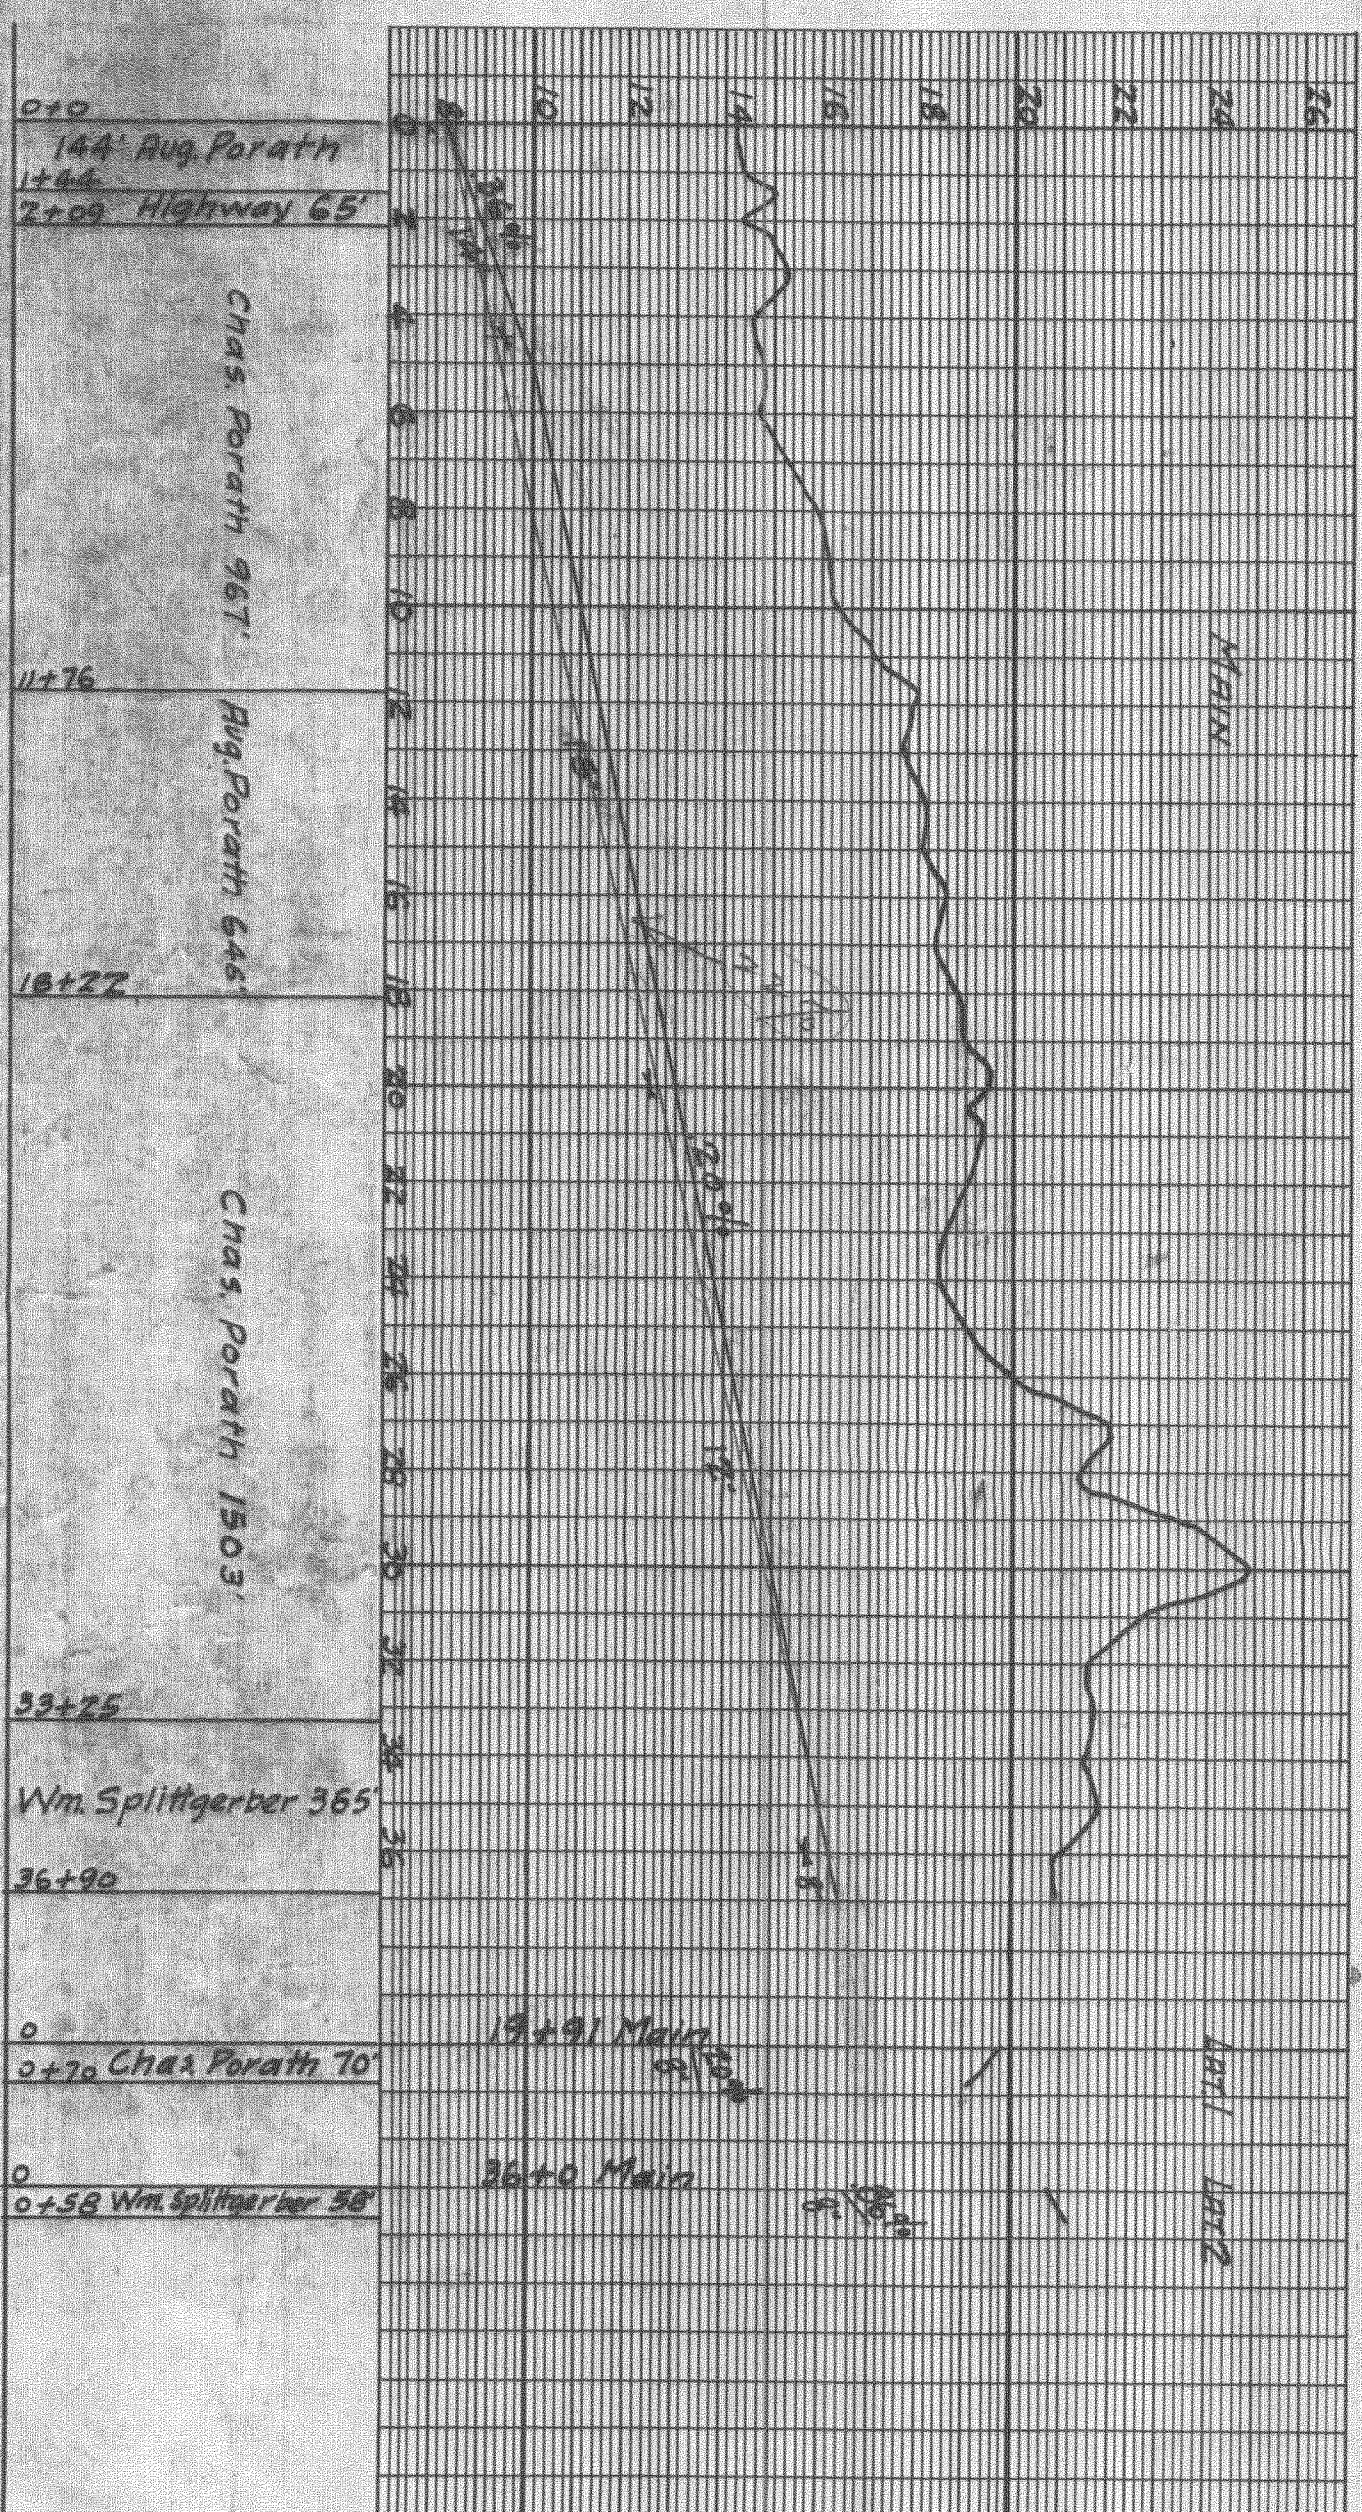

MAP OF
DRAINAGE DISTRICT #98
BUENA VISTA COUNTY, IA.
WM. SPITZGERBER ET AL., PETITIONERS
SCALE: 1"=500' A.H. CUNNINGHAM, ENGR.
Storm Lake, Ia. June, 1916.
G.D. 461