



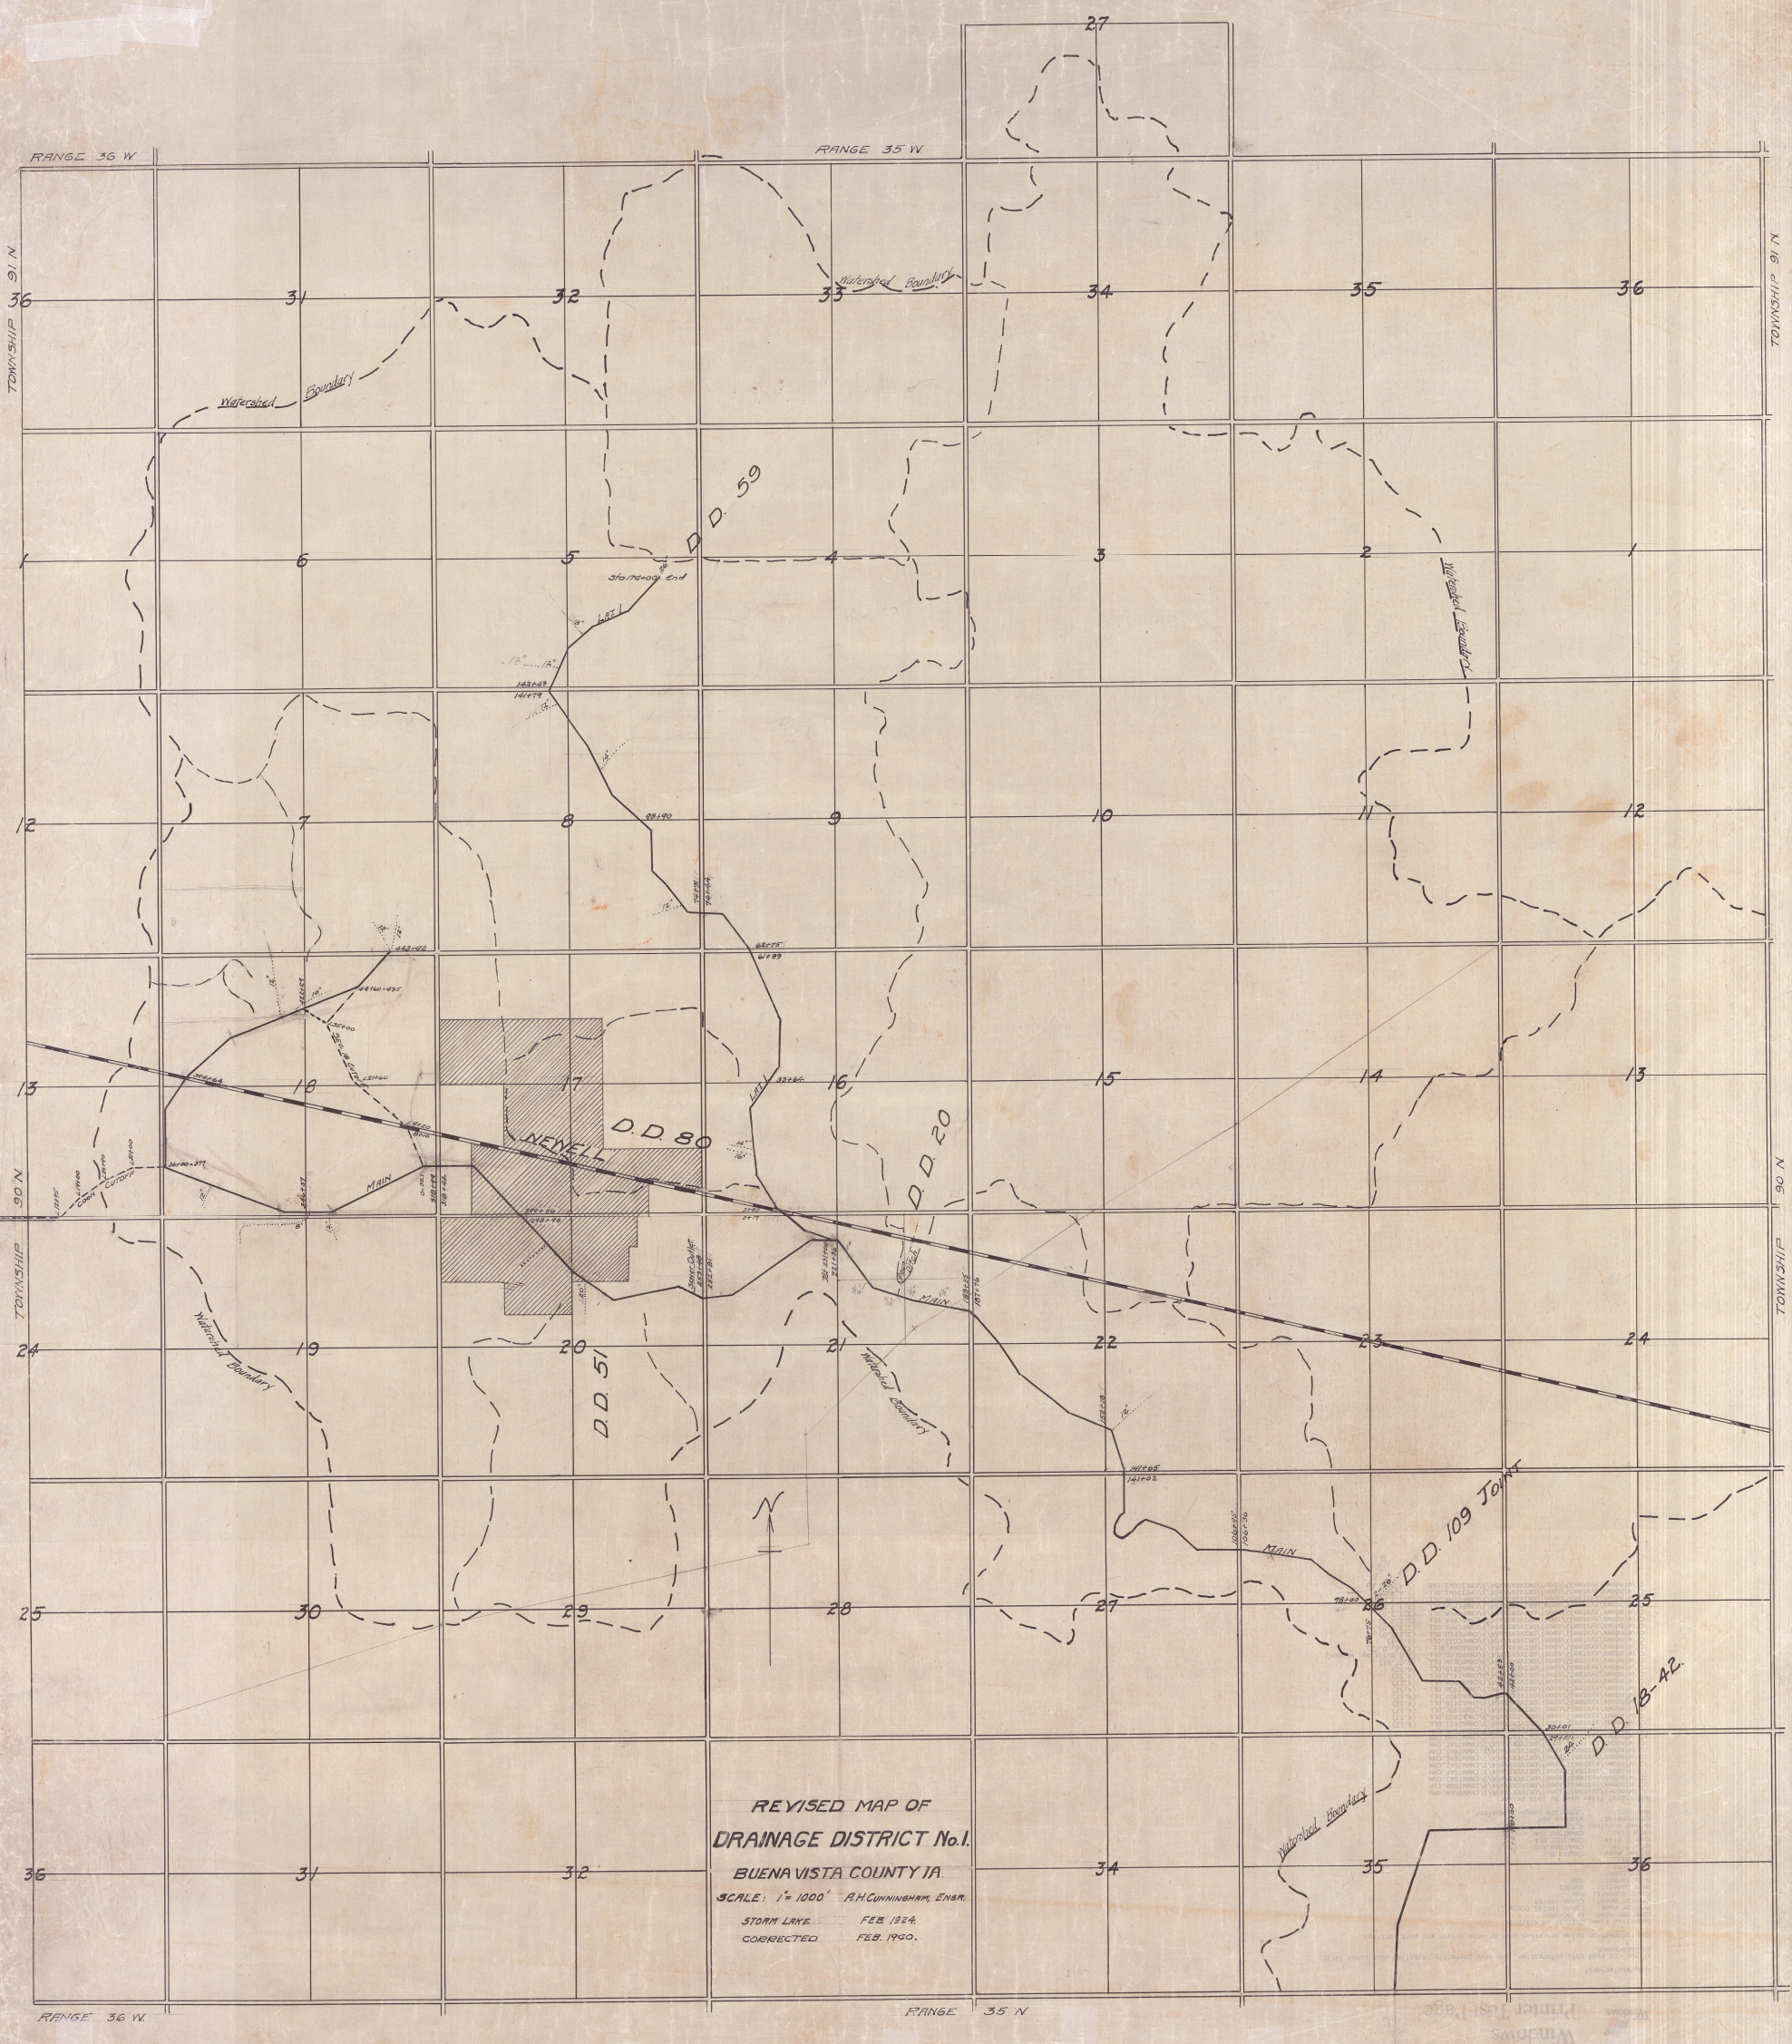

REVISED MAP OF  
DRAINAGE DISTRICT No. 1.  
BUENA VISTA COUNTY IA.  
SCALE: 1" = 1000' A.H. CUNNINGHAM, ENGR.  
STORM LAKE FEB. 1924.  
CORRECTED FEB. 1940.

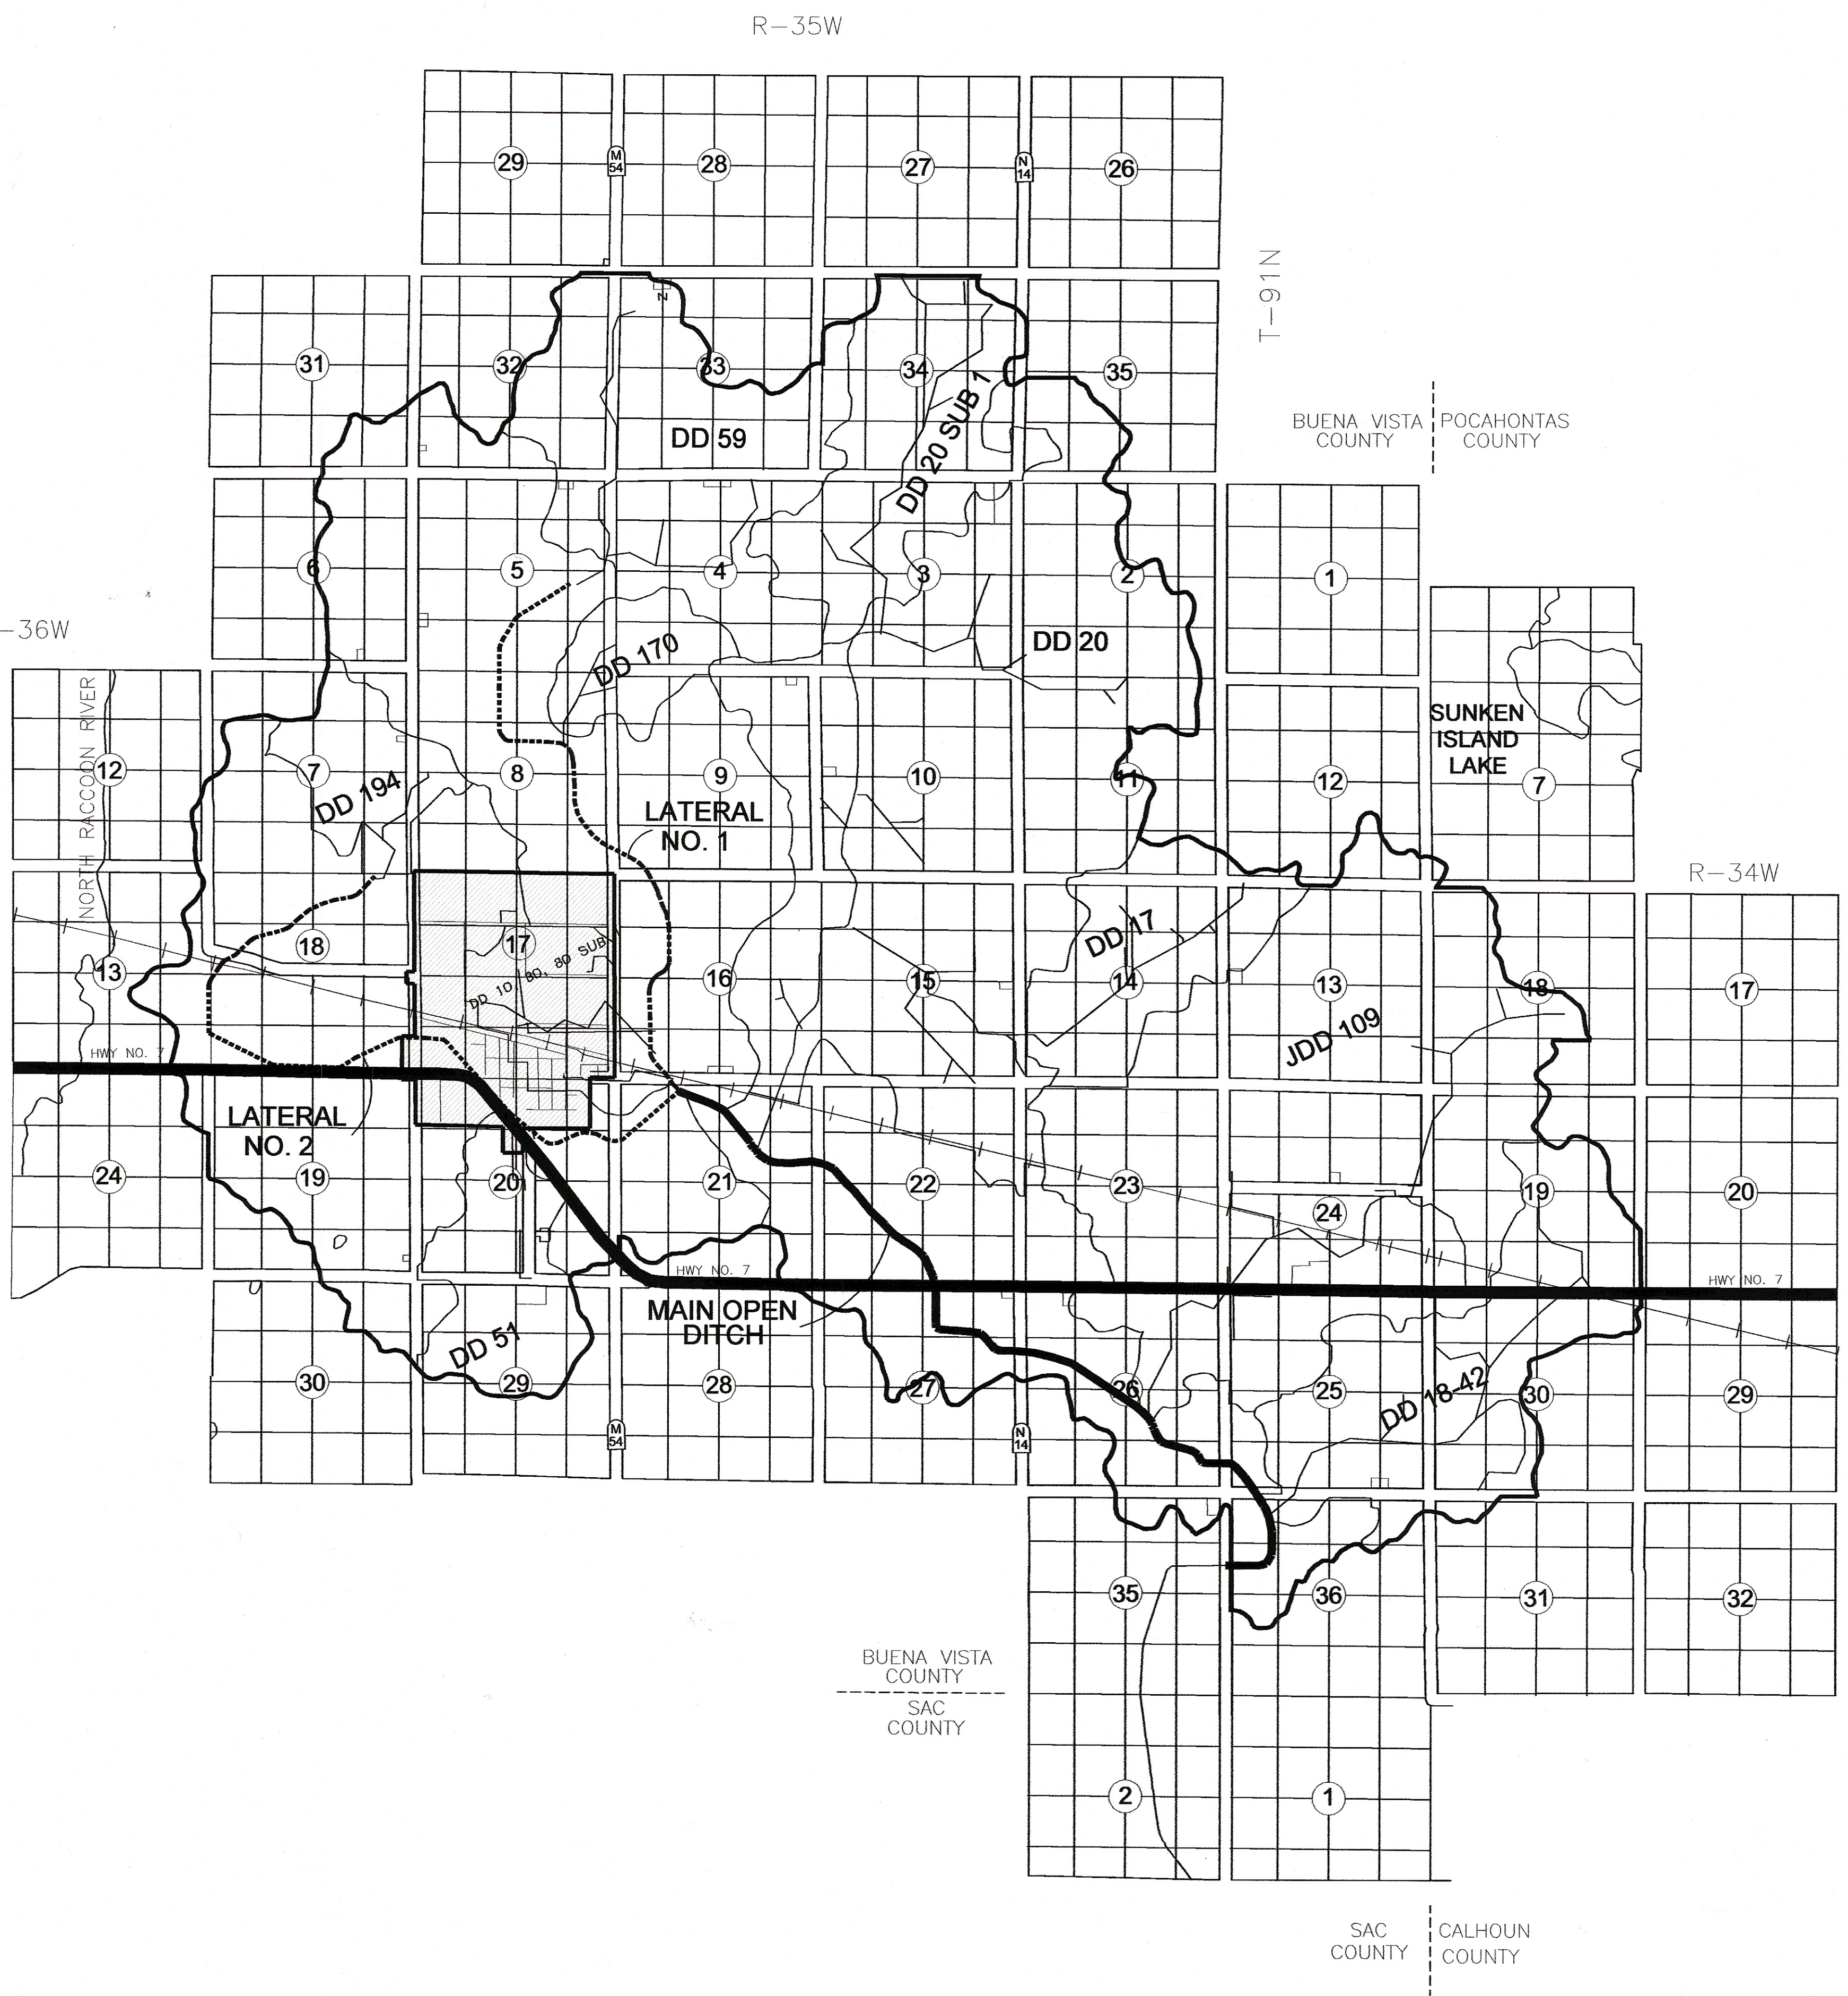

# RECLASSIFICATION PLAT JOINT DRAINAGE DISTRICT NO. 1 BUENA VISTA & POCAHONTAS COUNTIES, IOWA



LEGEND

STATE HIGHWAY



COUNTY HIGHWAY

DRAINAGE DISTRICT BOUNDARY

INTERNAL WATERSHED BOUNDARY

JDD #1 MAIN OPEN DITCH

CITY OF NEWELL CORPORATE LIMITS

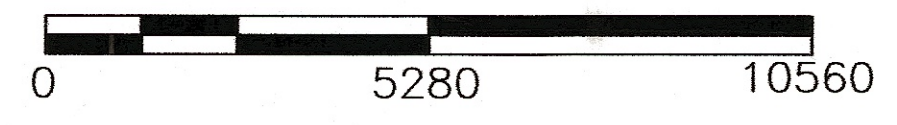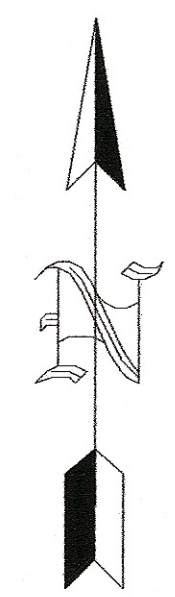

|              |                             |  |             |           |
|--------------|-----------------------------|--|-------------|-----------|
|              | <b>CONSULTING ENGINEERS</b> |  | DESIGN BY:  | PROJ. NO. |
|              | 1725 N. LAKE AVENUE         |  | I.D.D.      | 036167    |
|              | P.O. BOX 458                |  | DRAWN BY:   | DATE      |
|              | STORM LAKE, IOWA 50588      |  | B.W.B       | 6-05      |
| 712-732-7745 | 712-732-7745                |  | CHECKED BY: | DWG. NO.  |
|              |                             |  | I.D.D.      | 1 OF 41   |