


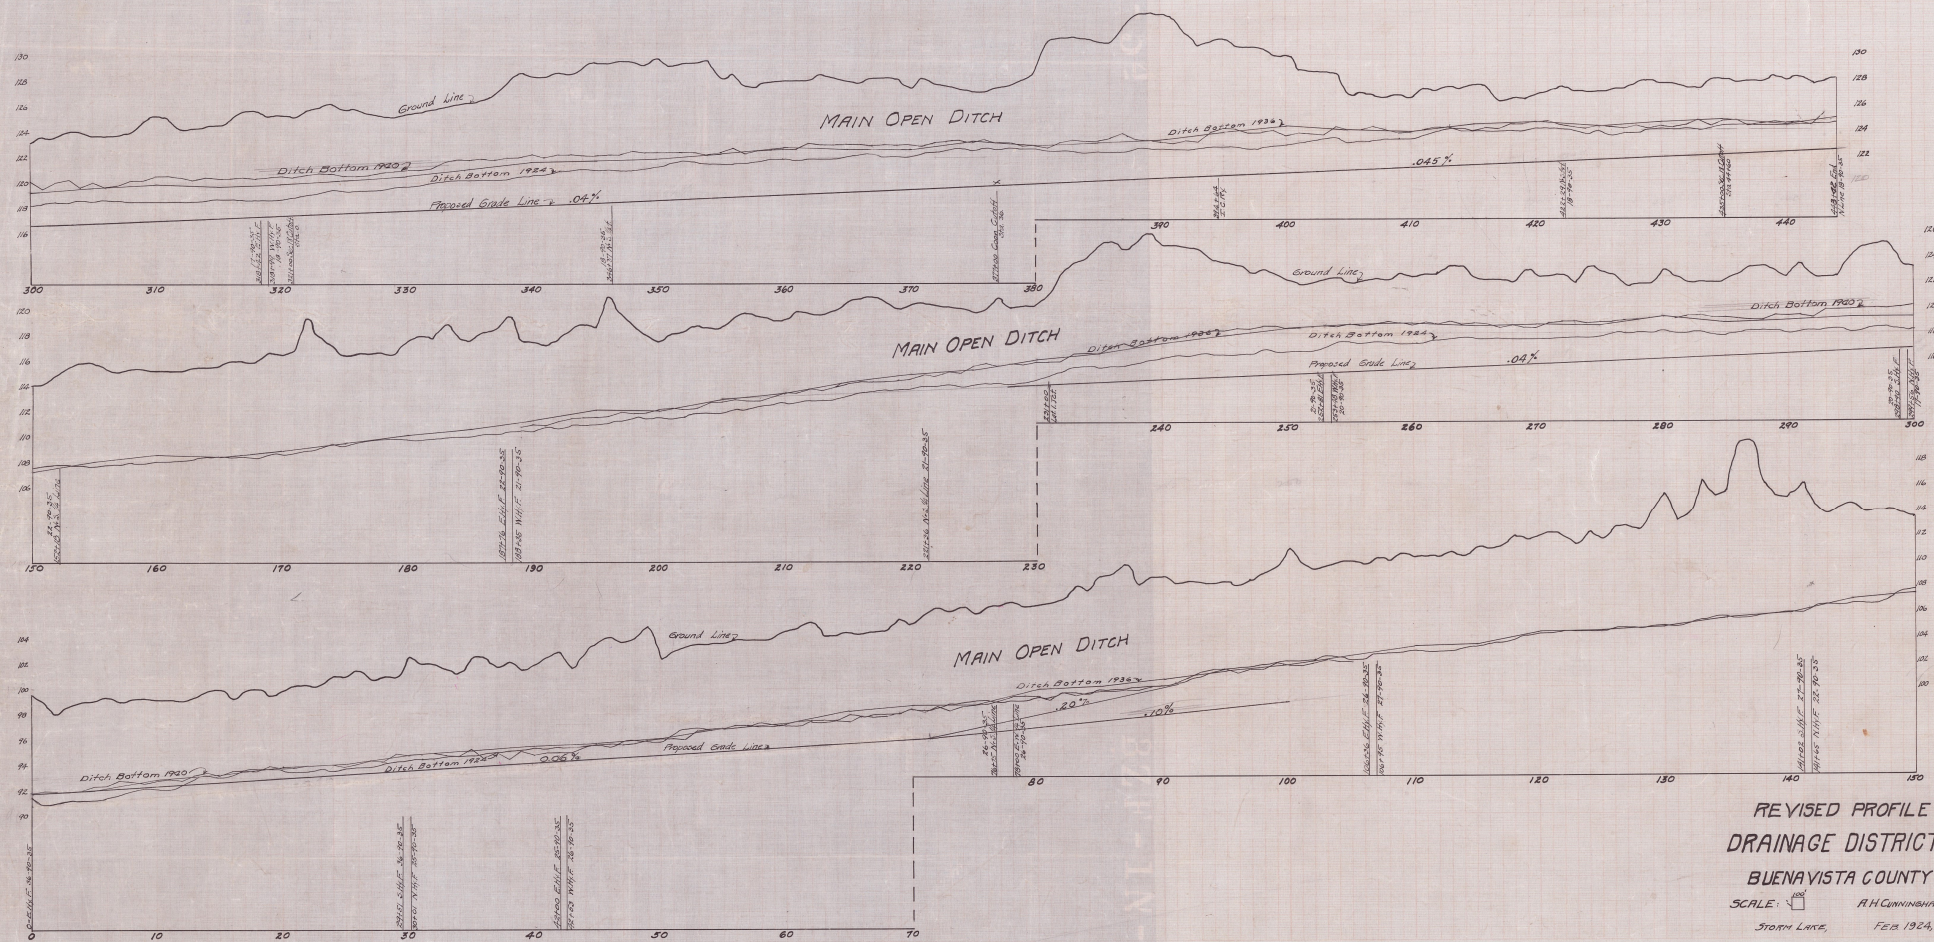

REVISED PROFILE OF
DRAINAGE DISTRICT No. 1
BUENVISTA COUNTY IA.
SCALE: 1" = 10' HORIZONTAL, 1" = 10' VERTICAL
STORM LANE, FEB 1924, MARCH 1926

