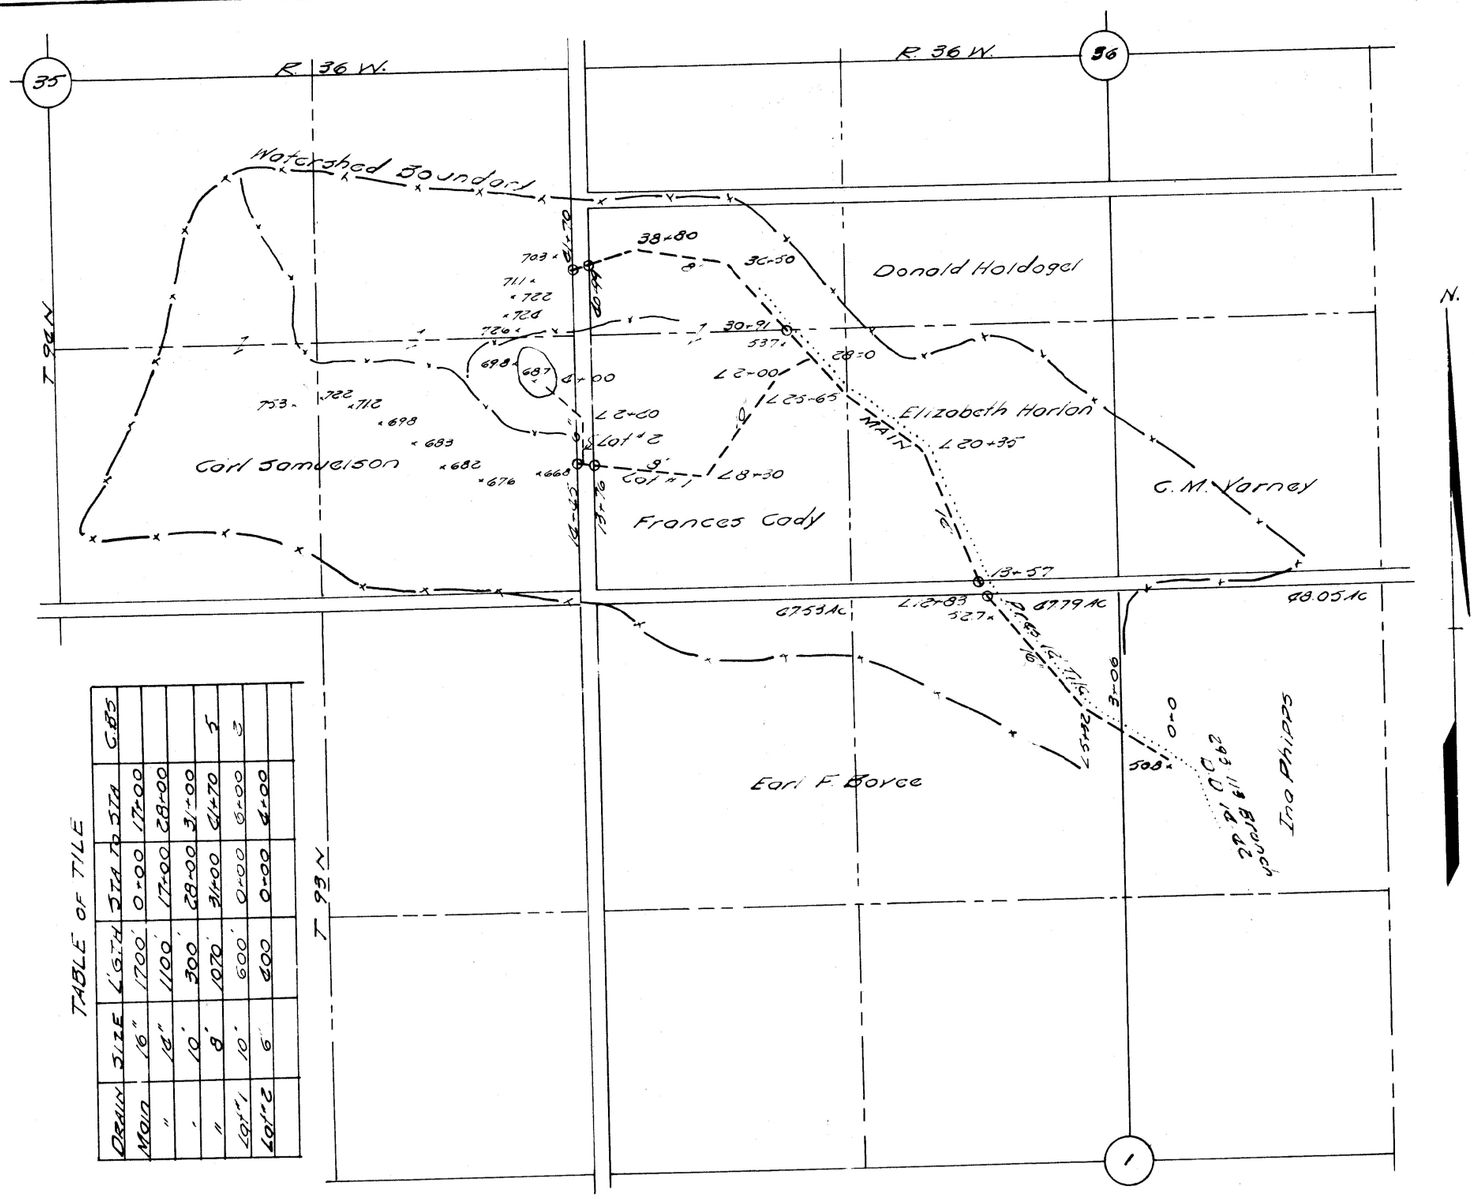

TABLE OF TILE

Drain	Size	L'gth	Sta. to Sta.	C.B.S.
Main	16"	1700'	0-00 / 17-00	
"	12"	1100'	17-00 / 28-00	
"	10"	300'	28-00 / 31-00	5
"	8"	1070'	31-00 / 42-70	3
Lat. 1	10"	600'	0-00 / 6-00	
Lat. 2	6"	400	0-00 / 4-00	

MAP OF
SUB DRAINAGE DISTRICT NO. 1
JOINT DRAINAGE DISTRICT NO 14-42

CLAY AND BUENA VISTA COUNTIES IOWA

HERDLAND AND LEE TOWNSHIPS

Frances Cady, Petitioner

Scale 1" = 500' Storm Lake, Iowa

C. G. Mc Coun Commissioner For Clay County

A. H. Cunningham Commissioner For Buena Vista County

M. W. Bennett Engr.