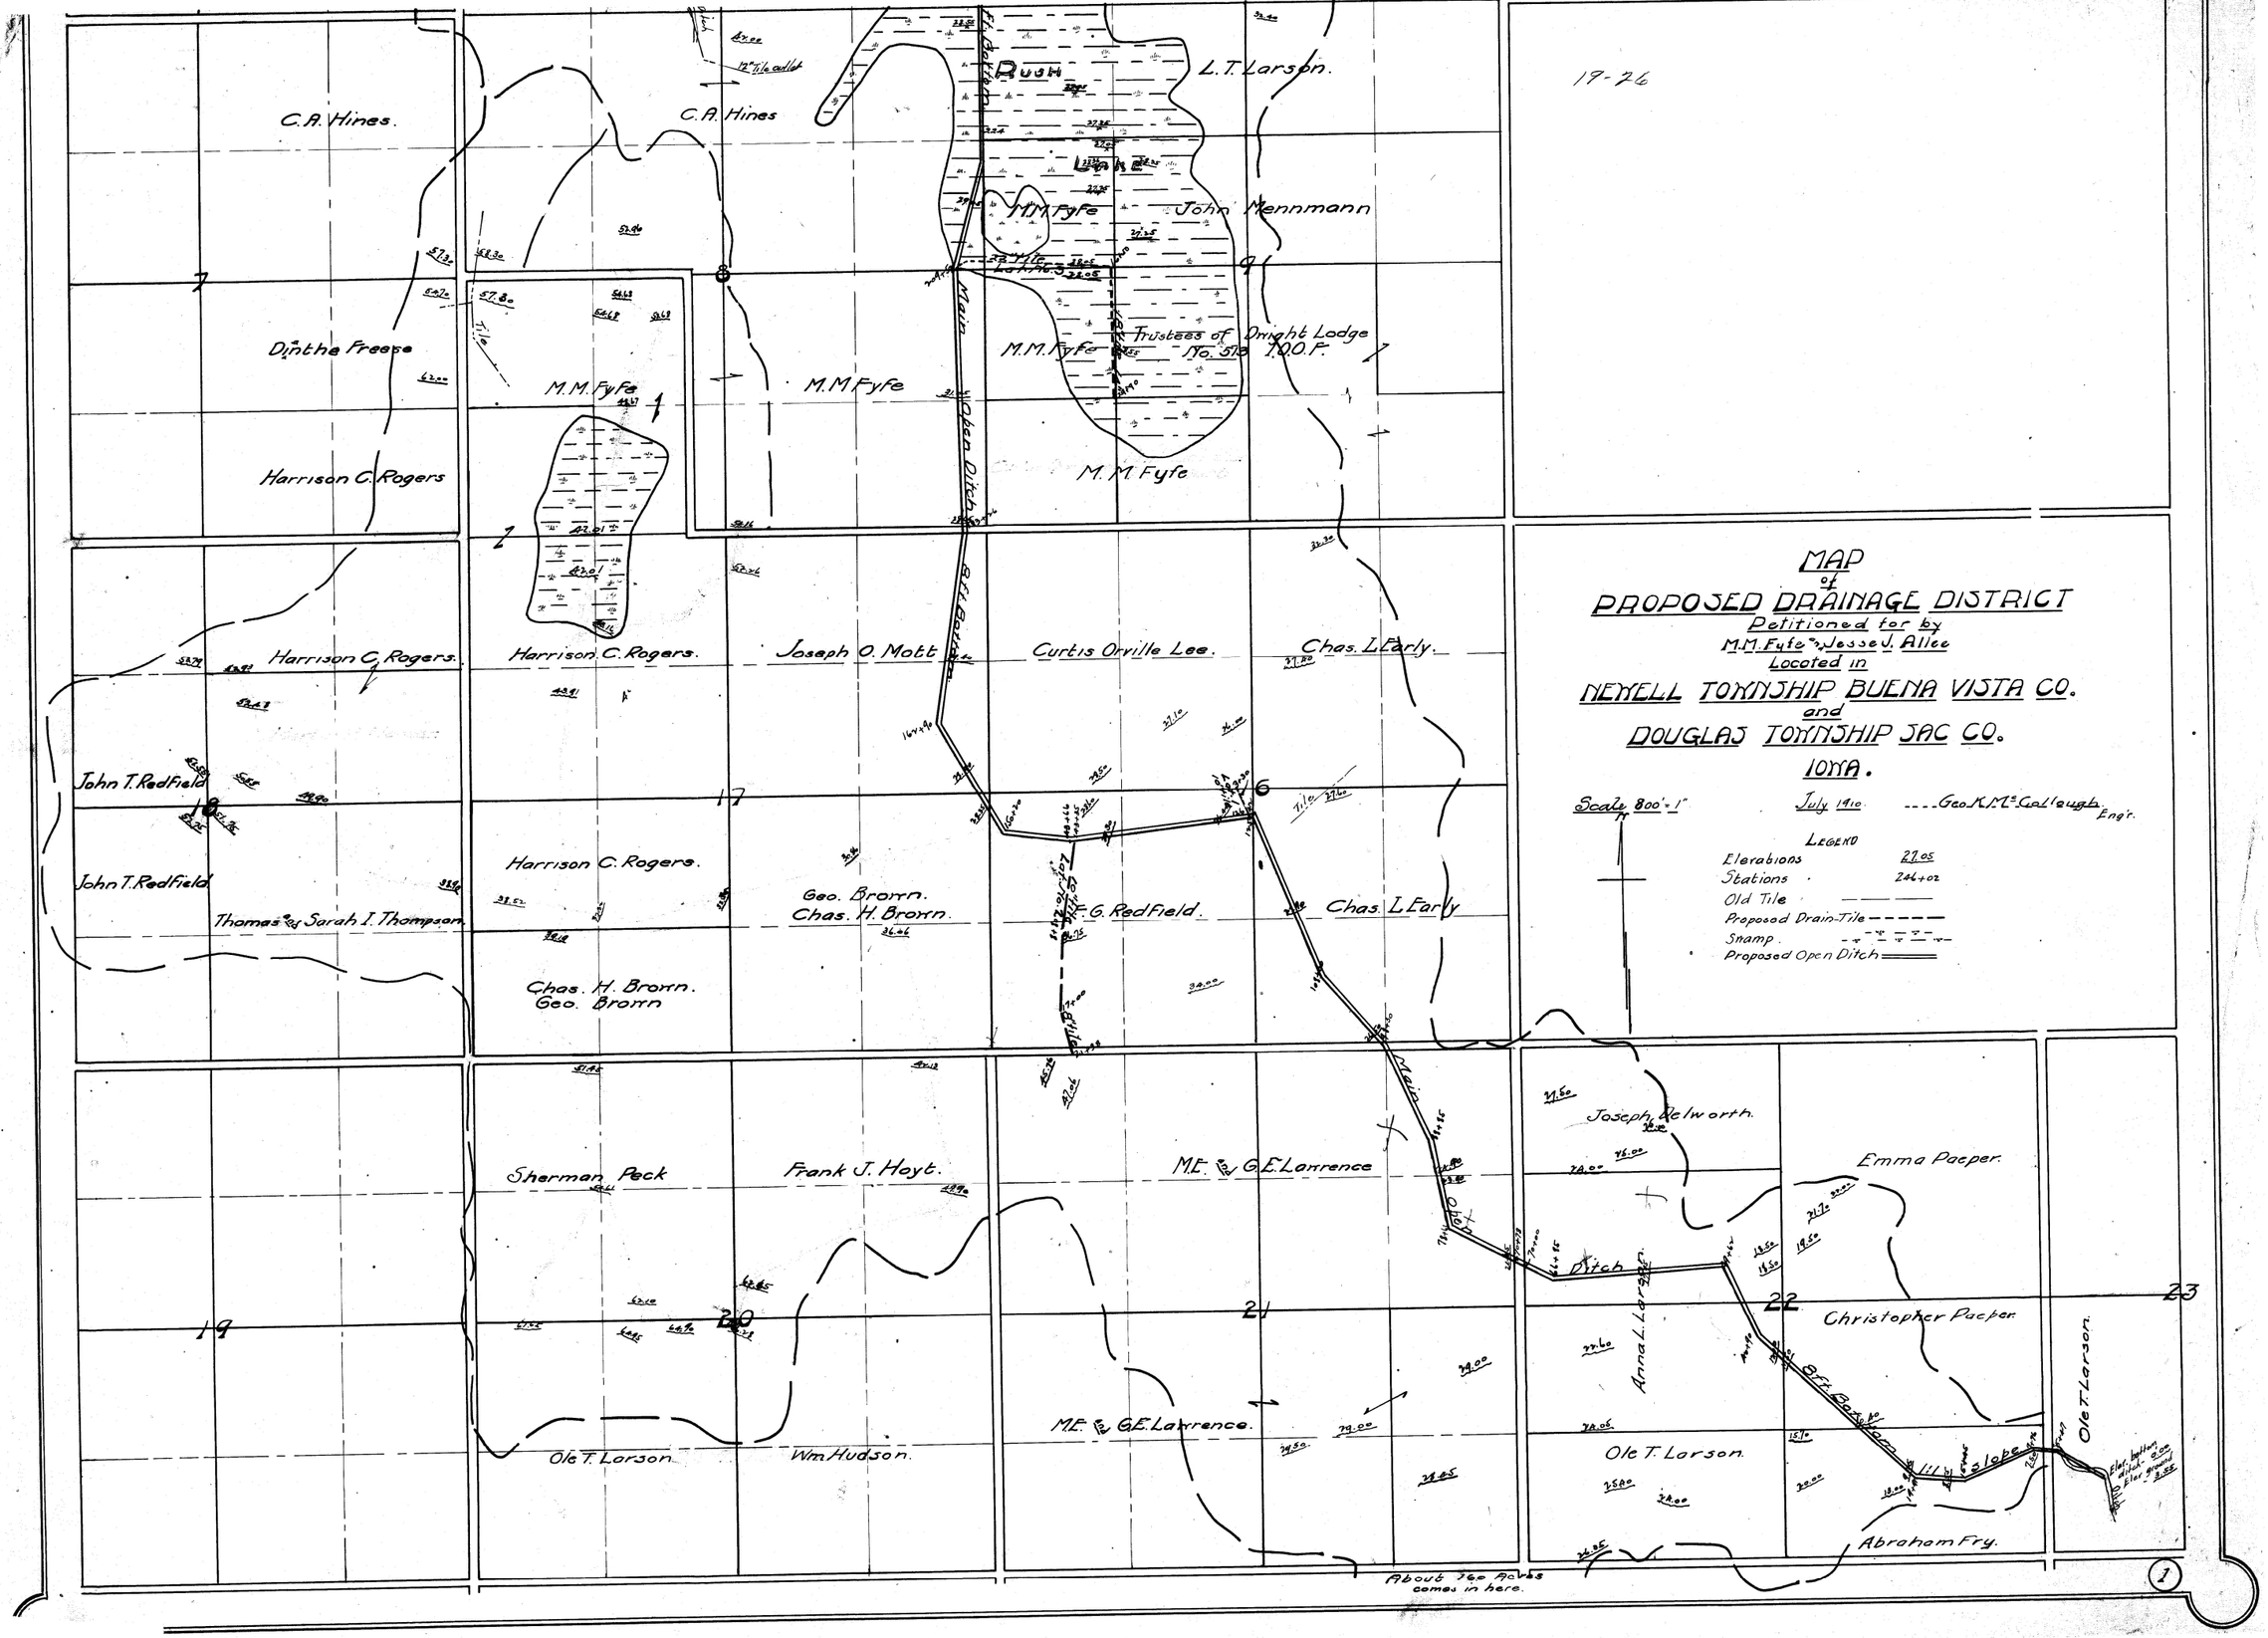
17-26
MAP
of
PROPOSED DRAINAGE DISTRICT
Petitioned for by
M.M. Fyfe & Jesse J. Allee
Located in
NEWELL TOWNSHIP BUENA VISTA CO.
and
DOUGLAS TOWNSHIP SAC CO.
IOWA.
Scale 800'=1"
July 1910.
Geo. K. McGaliough Engr.
LEGEND
Elevations 27.05
Stations 24+02
Old Tile
Proposed Drain-Tile
Swamp
Proposed Open Ditch
Rush Lake
L.T. Larson.
C.A. Hines.
C.A. Hines
John Mennmann
M.M. Fyfe
Trustees of Dwight Lodge No. 516 I.O.O.F.
M.M. Fyfe
M.M. Fyfe
M.M. Fyfe
M.M. Fyfe
Harrison C. Rogers
Harrison C. Rogers.
Harrison C. Rogers.
Joseph O. Mott
Curtis Orville Lee.
Chas. L. Early.
John T. Redfield
Harrison C. Rogers.
Thomas & Sarah I. Thompson
Geo. Brown.
Chas. H. Brown.
F. G. Redfield.
Chas. L. Early
Chas. H. Brown.
Geo. Brown
Sherman Peck
Frank J. Hoyt.
M.E. & G.E. Lawrence
Joseph Helworth.
Emma Paeper.
Anna L. Larson
Christopher Paeper.
Ole T. Larson.
Ole T. Larson
Wm. Hudson.
M.E. & G.E. Lawrence.
Ole T. Larson.
Abraham Fry.
Main Ohen Ditch
Ohen Ditch
Off Bastian Slough
About 760 Acres comes in here.
17
19
20
21
22
23
1