


PLAT OF DRAINAGE DISTRICT NO. 199 JOINT

SAC — POCAHONTAS — BUENA VISTA COUNTIES

SCALE 1" = 400' STORM LAKE, IOWA JANUARY, 1955

ANTON BENEKE POCAHONTAS COUNTY COMMISSIONER
W. G. OTTO SAC COUNTY COMMISSIONER
H. J. SUTTON BUENA VISTA COUNTY COMMISSIONER
A. H. CUNNINGHAM, ENGINEER

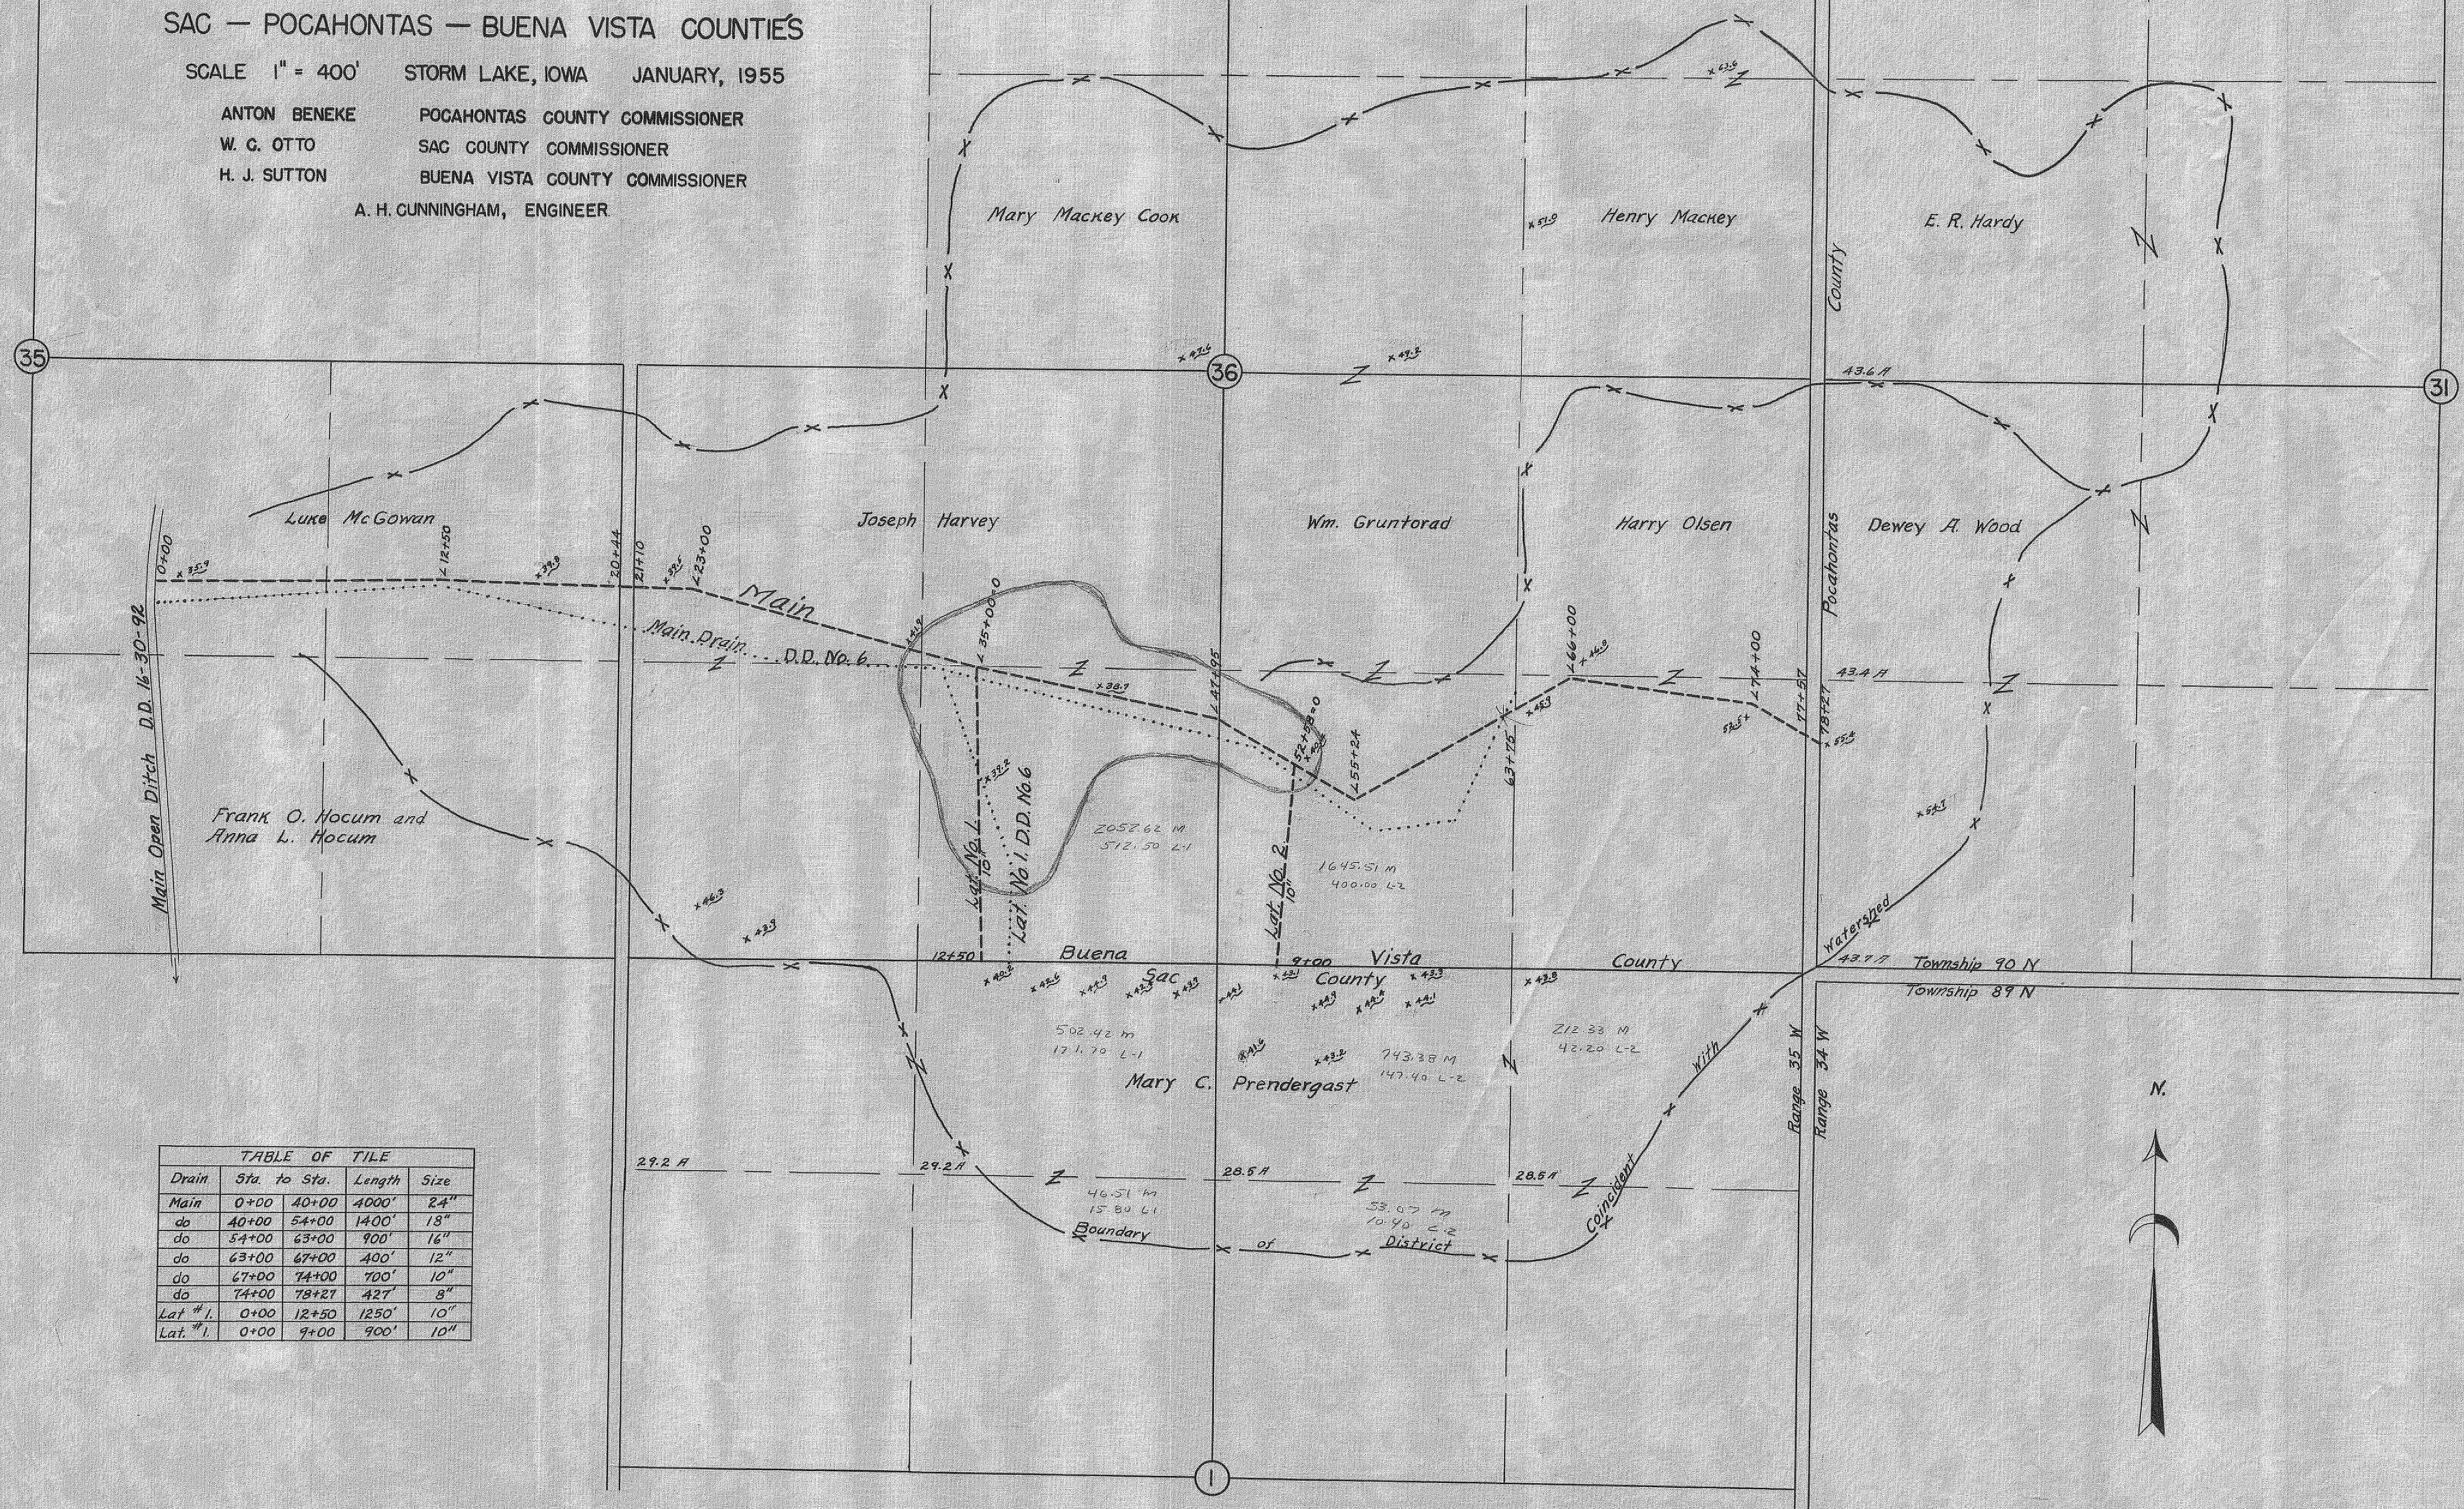

Drain	Sta. to Sta.	Length	Size
Main	0+00 40+00	4000'	24"
do	40+00 54+00	1400'	18"
do	54+00 63+00	900'	16"
do	63+00 67+00	400'	12"
do	67+00 74+00	700'	10"
do	74+00 78+27	427'	8"
Lat. #1	0+00 12+50	1250'	10"
Lat. #1	0+00 9+00	900'	10"